




Red line denotes site outline
Blue line denotes additional land owned by Client

NOTES

Drawing for planning only
All measurements to be checked on site

Revision	Description	Date
----------	-------------	------

project	THE GRAPES INN
project no.	1490
client	TANNERS WINES LTD
drawing	LOCATION PLAN
drawing no.	01
revision	-
status	PLANNING
scale	1:1250@A4
date	10.08.26
drawn by	AB

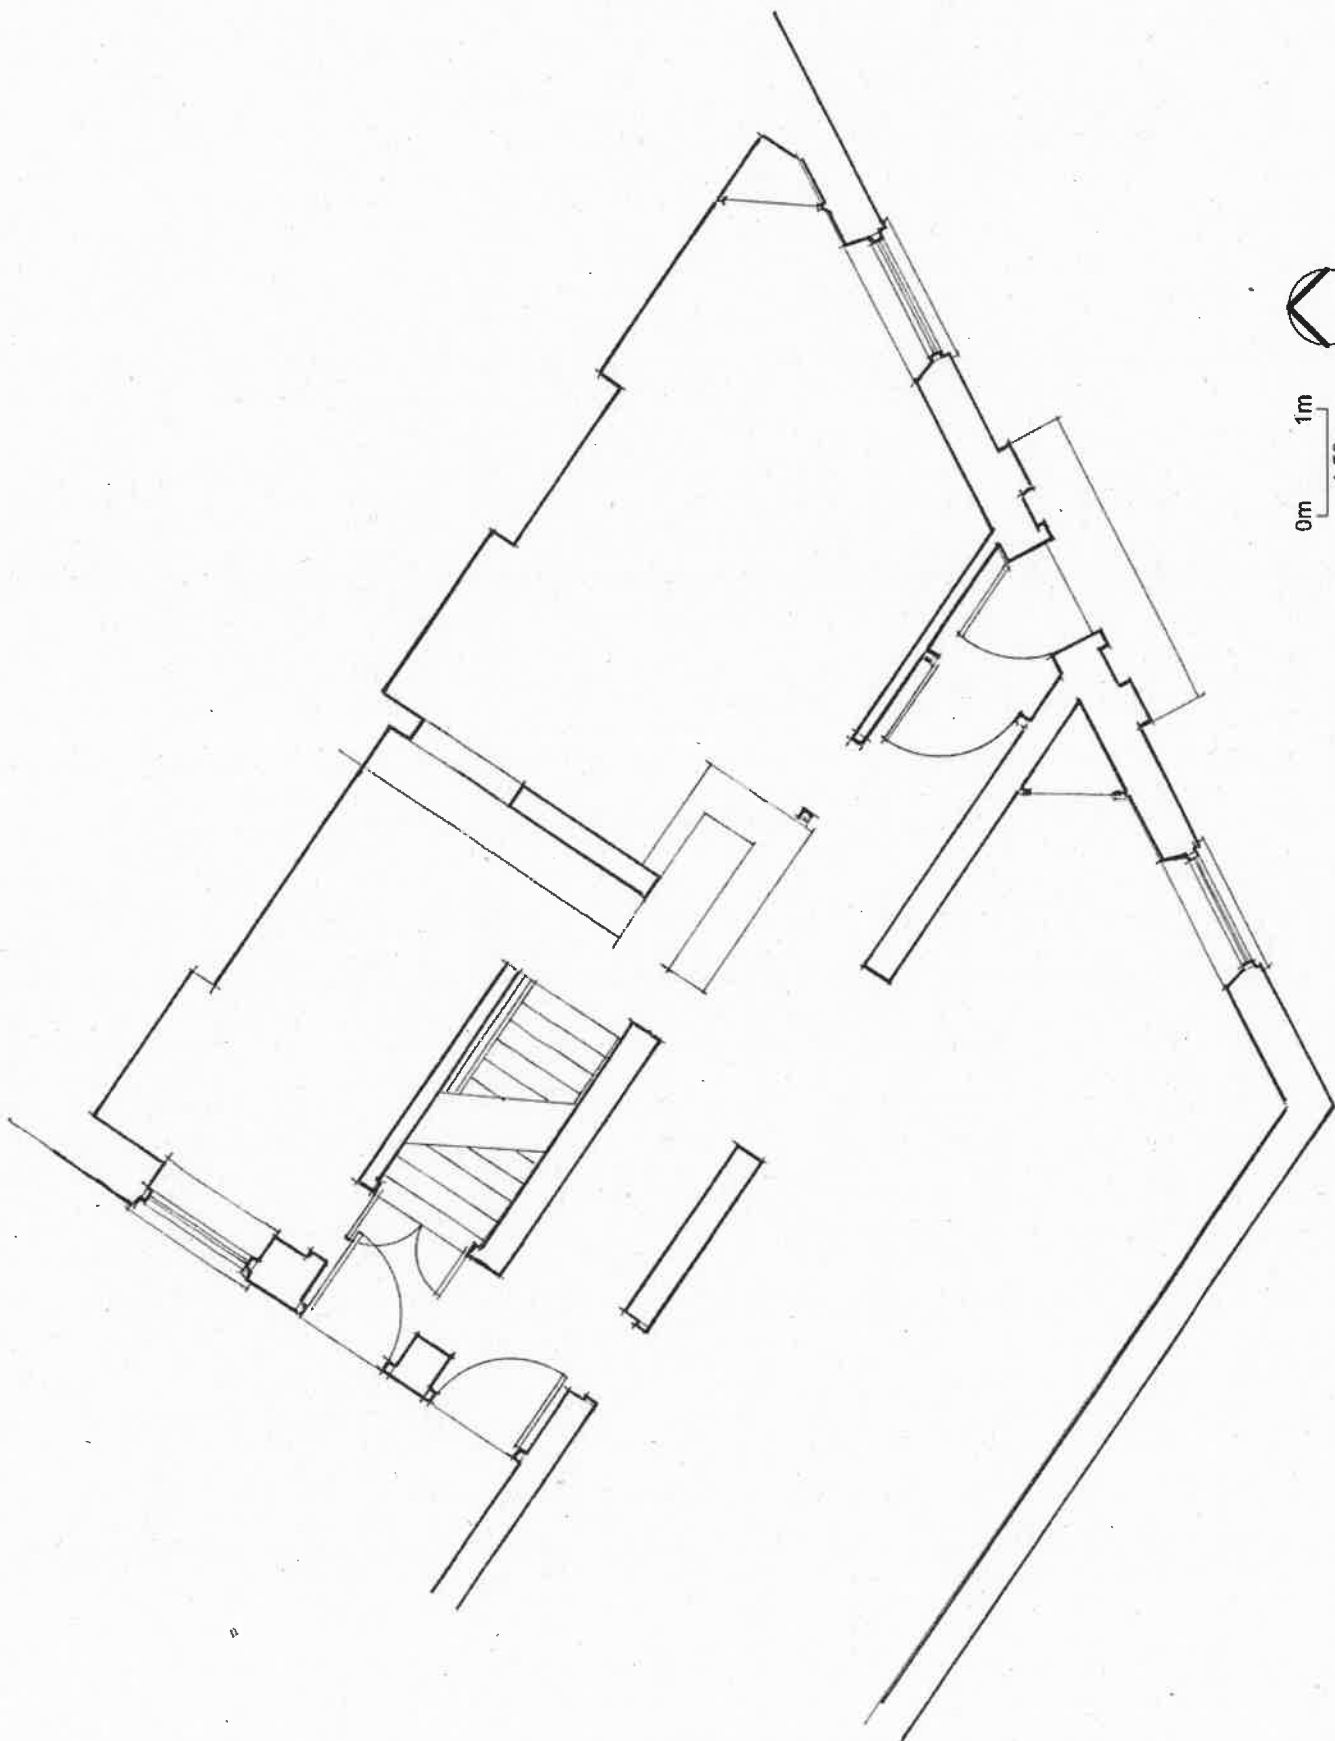


0m 1m 1:50

NOTES
Drawing for planning only
All measurements to be checked on site

Revision	Description	Date
		04.08.26

project	THE GRAPES INN
project no.	1490
client	TANNERS WINES LTD
drawing	EXISTING GROUND FLOOR PLAN
drawing no.	04
revision	-
status	PLANNING
scale	1:50@A3
date	04.08.26
drawn by	GM/AB

MossCo
ARCHITECTS

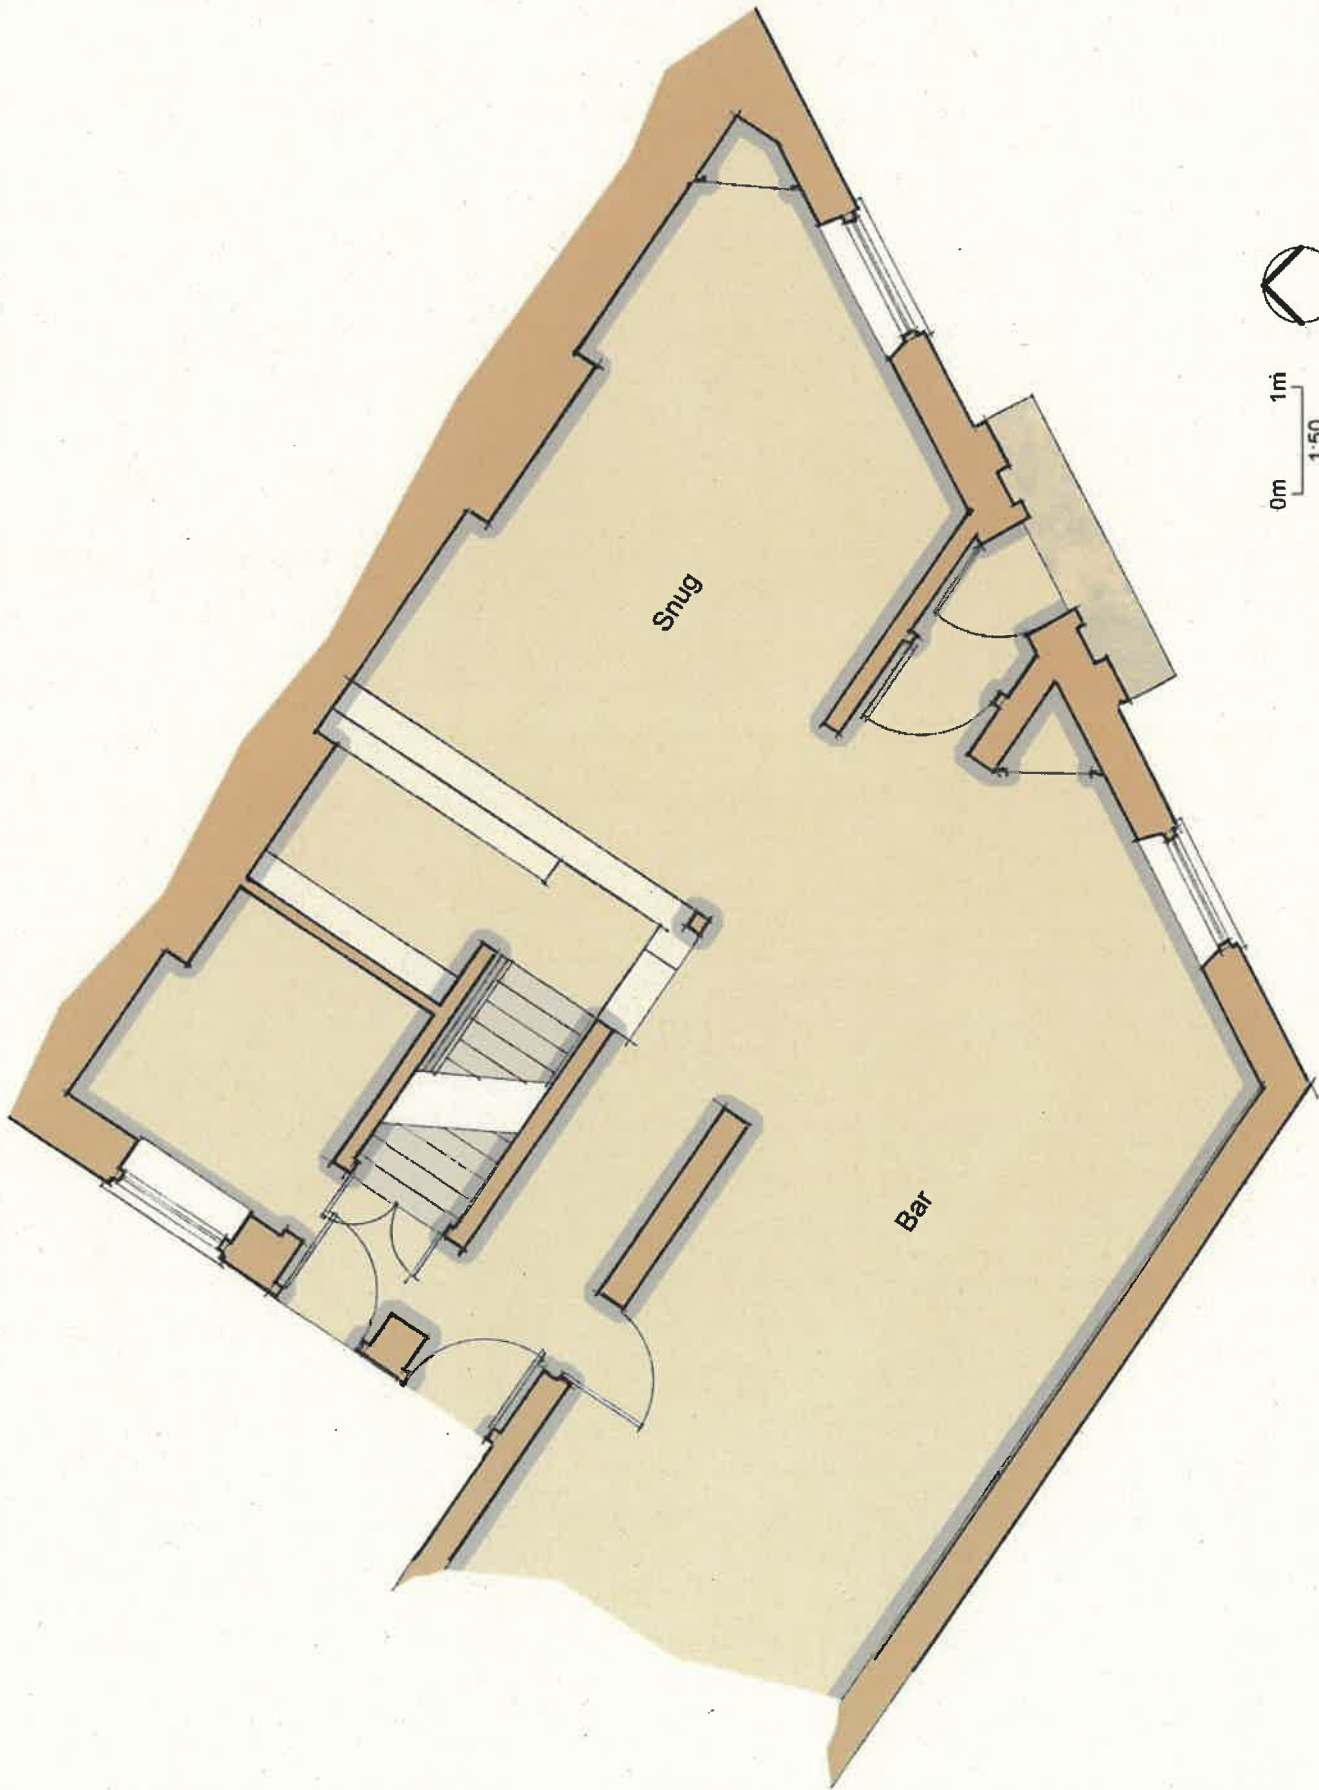

NOTES

Drawing for planning only
All measurements to be checked on site

Revision	Description	Date
A	Back bar added	04.05.26

project
THE GRAPES INN

project no.
1490

client
TANNERS WINES LTD

drawing
PROPOSED GROUND FLOOR PLAN

drawing no.
05

revision
-

status
PLANNING

scale
1:50@A3

date
02.06.26

drawn by
GM/AB

MossCo
ARCHITECTS