
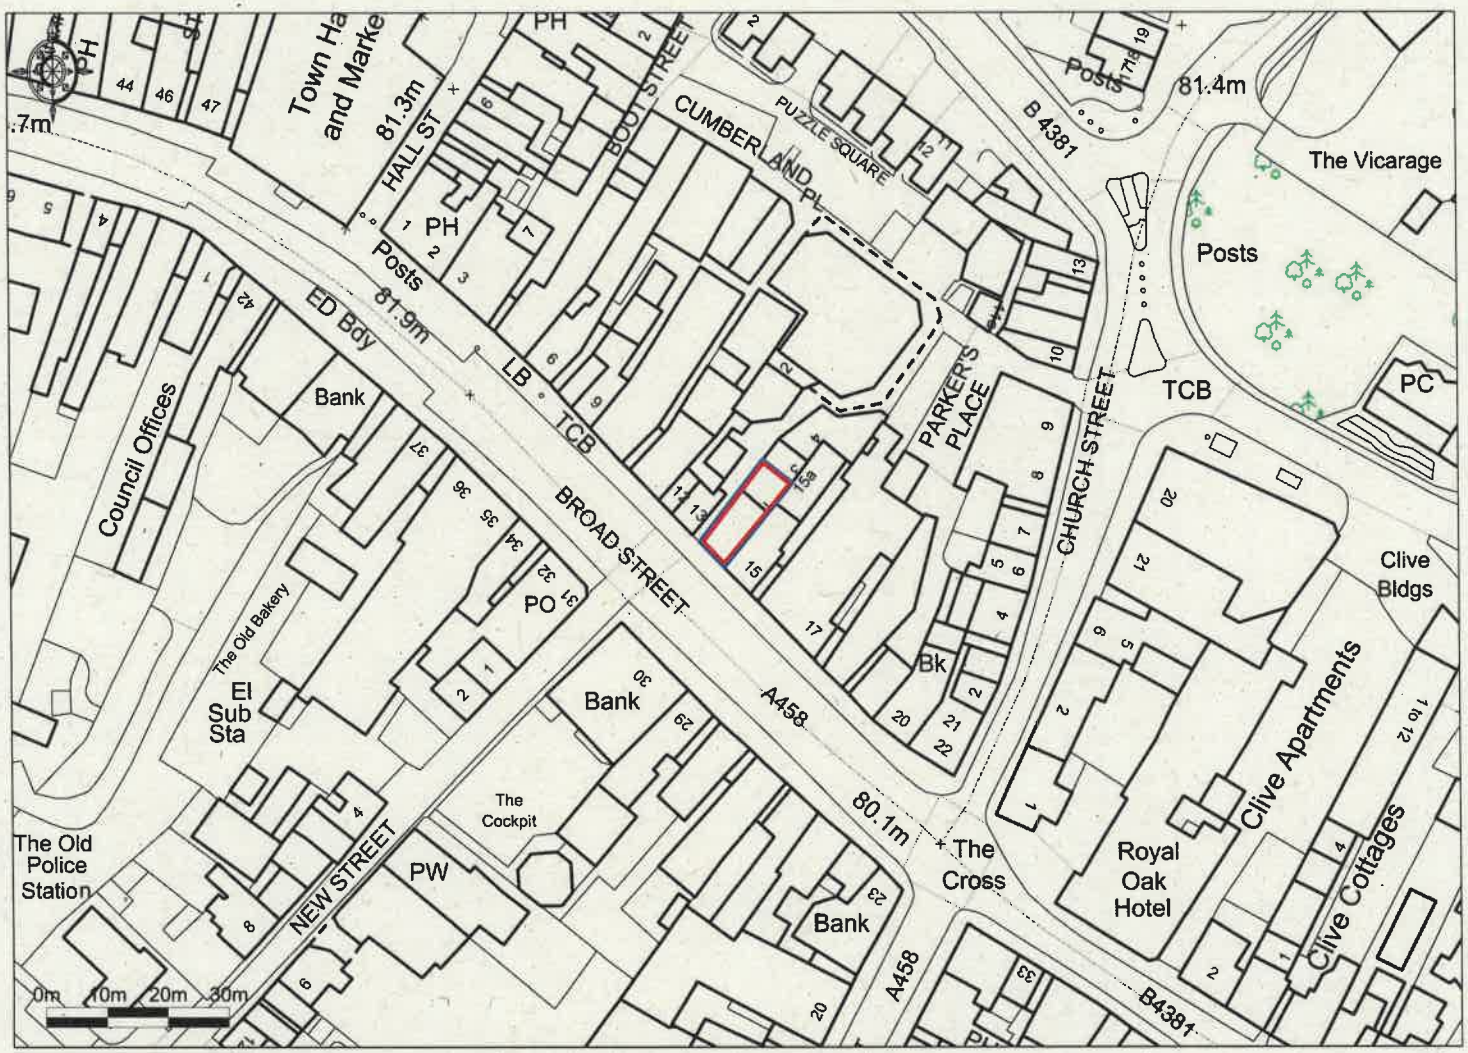


Ordnance Survey © Crown Copyright 2018. All rights reserved. Licence number 100022432. Plotted Scale - 1:1250

Promap
LANDMARK INFORMATION GROUP

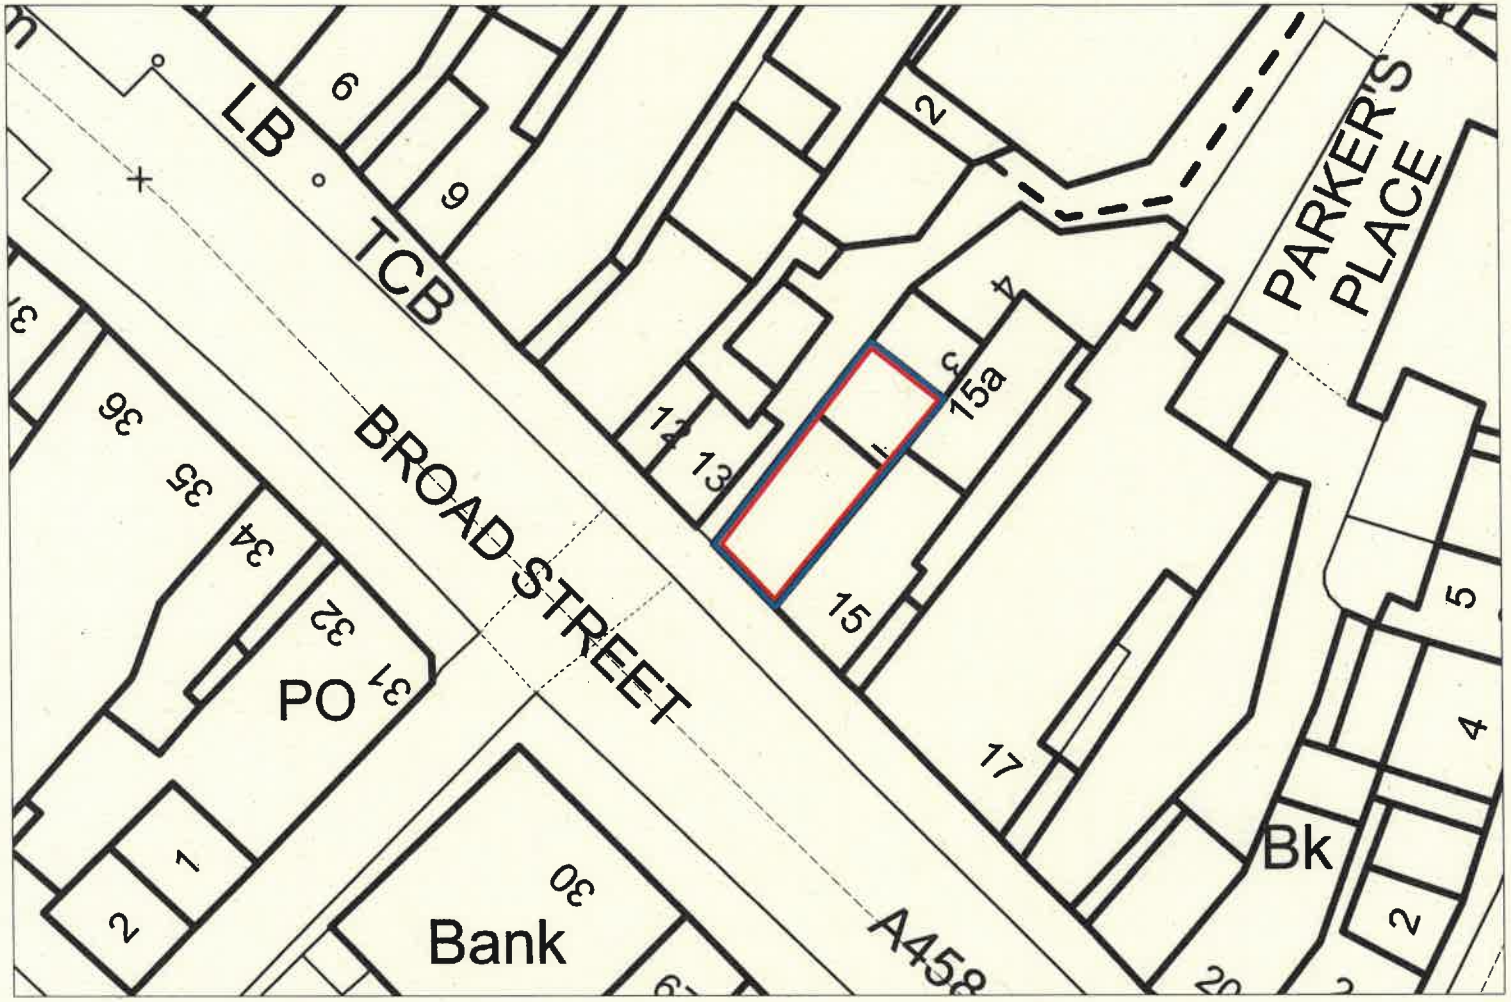

1:500 Scale bar for guidance only, Do not scale off this drawing

0 10m 50m

Halls

NOTES
These drawings have been prepared for the purpose of obtaining Planning Permission only. Any discrepancies found should be immediately communicated to the designer for further consideration.
Any boundaries shown on the drawing are indicative only and should not be used to signify ownership.

DO NOT SCALE FROM THIS DRAWING.

COPYRIGHT HALL'S HOLDINGS LTD 2022

N

Rev.	Comments	Drawn	Date
A	Minor alterations	DBH/KS	10.03.22

Agent
Halls Holdings Ltd
Halls Holdings House
Bowman Way
Battlefield
Shrewsbury
SY4 3DR
Tel: 01743 450700
Fax: 01743 443759
web: www.hallsgb.com

Site Address
GROUND FLOOR
BROAD STREET
WELSHPOOL
SY21 7SD

Client
HALLS HOLDINGS


Contact
KATIE SHOOSMITH
katies@hallsgb.com

Title
PROPOSED AIR CONDITIONING UNIT
SITE PLAN

Drawn by
D Haughton
buildingdesign@hallsgb.com

Scale	Date
1:500 (@A4)	Jan 22

Dwg. No.	Rev.
11392-002	A

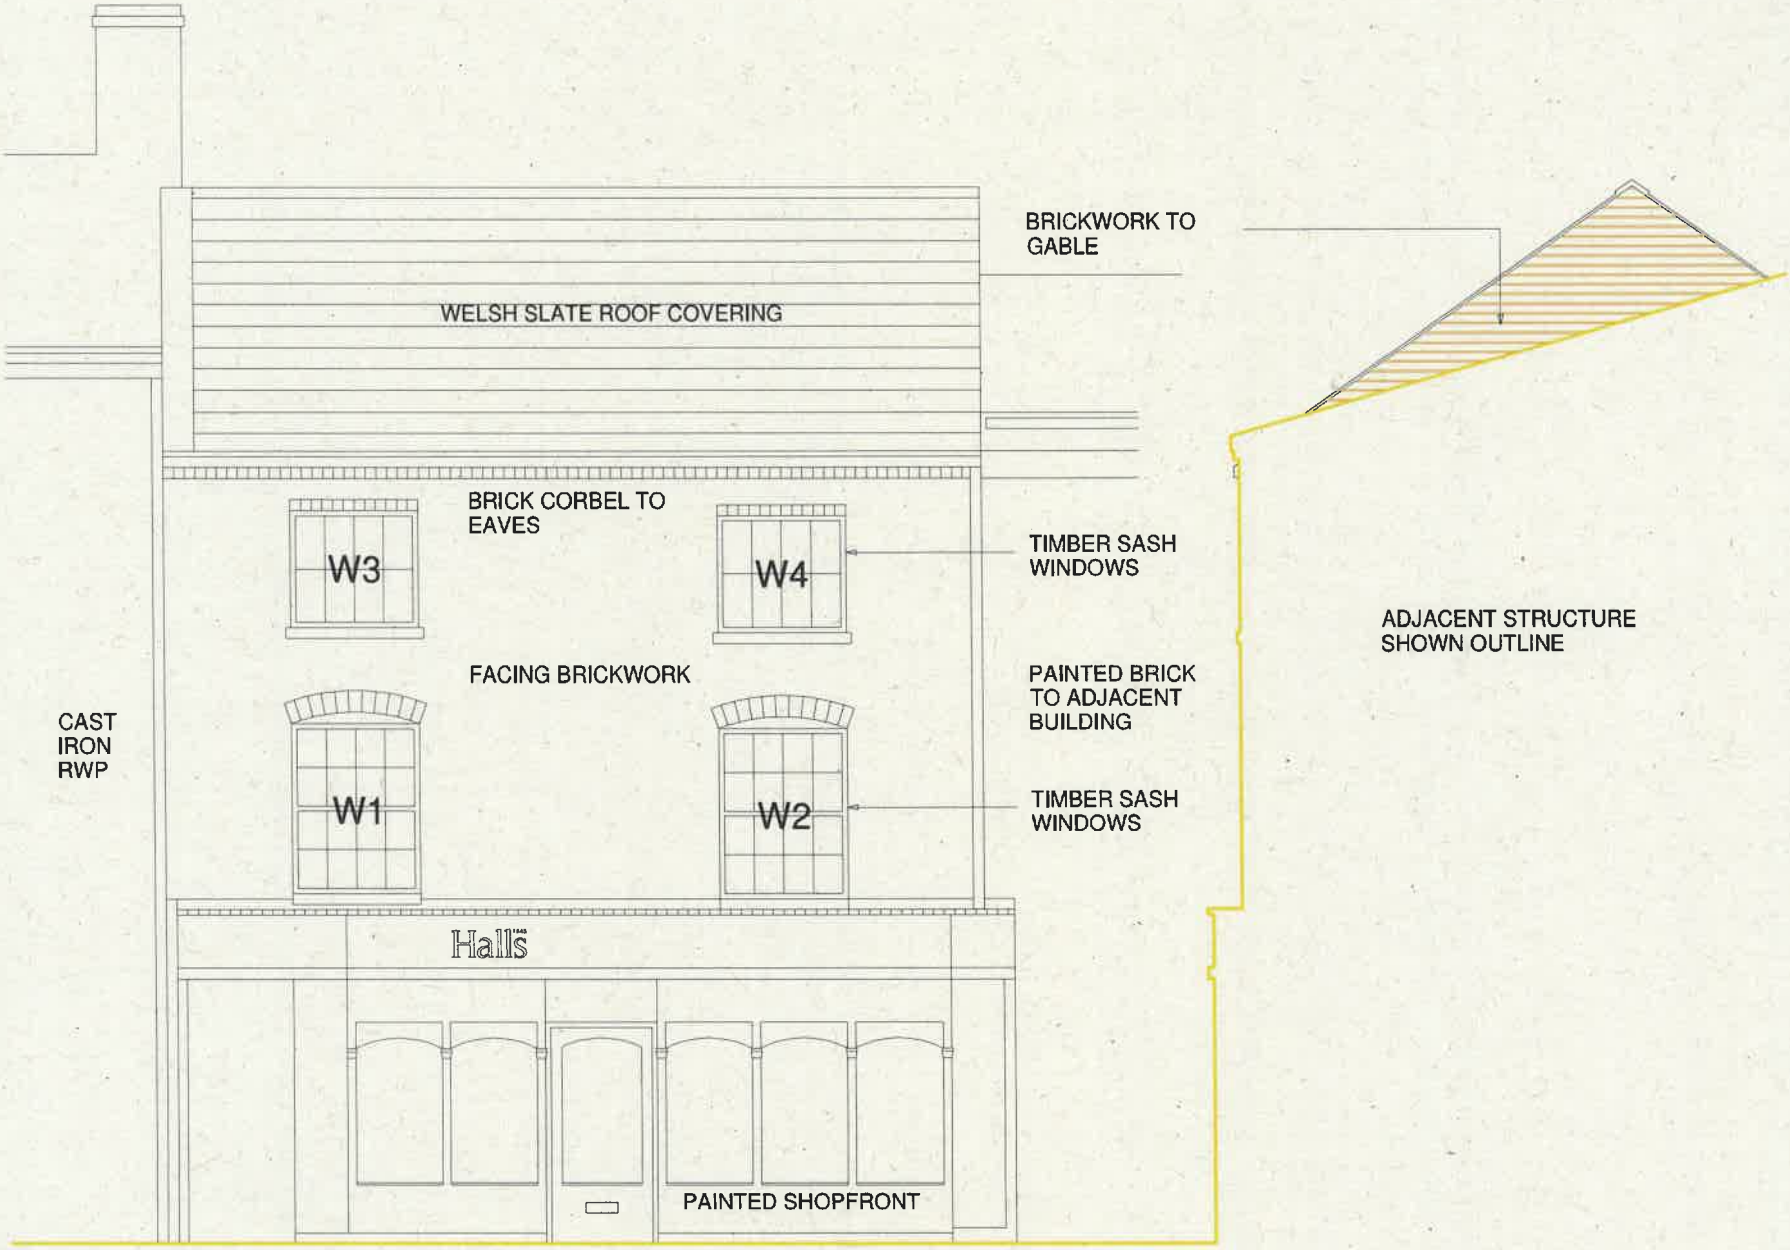

FRONT ELEVATION

SIDE ELEVATION

1:50 Scale bar for guidance only. Do not scale off this drawing

0 2.5m 5m

NOTES
Any discrepancies found should be immediately communicated to the designer for further consideration.
Any boundaries shown on the drawing are indicative only and should not be used to signify ownership

DO NOT SCALE FROM THIS DRAWING

@ COPYRIGHT HALLS HOLDINGS LTD 2025

Rev.	Comments	Drawn	Date
A	Comments	Drawn	xx.xx.24

Agent
Halls Holdings Ltd
Halls Holdings House
Bowman Way
Battlefield
Shrewsbury
SY4 3DR
Tel: 01743 450700
Fax: 01743 443759
web: www.hallsgb.com

Project
GENERAL REFURBISHMENT OF EXISTING LISTED BUILDING

Site Address
14 BROAD STREET
WELSHPOOL
SY21 7SD

Client
HALLS HOLDINGS


Contact
GEORGE NUTTER
georgen@hallsgb.com


Title
EXISTING FRONT AND SIDE ELEVATIONS

Drawn by
GEORGE NUTTER
georgen@hallsgb.com

Status
LISTED BUILDING APPLICATION

Scale	Date
1:50 @ A3	31.07.2026
Dwg. No. 12859E-P1	Rev.

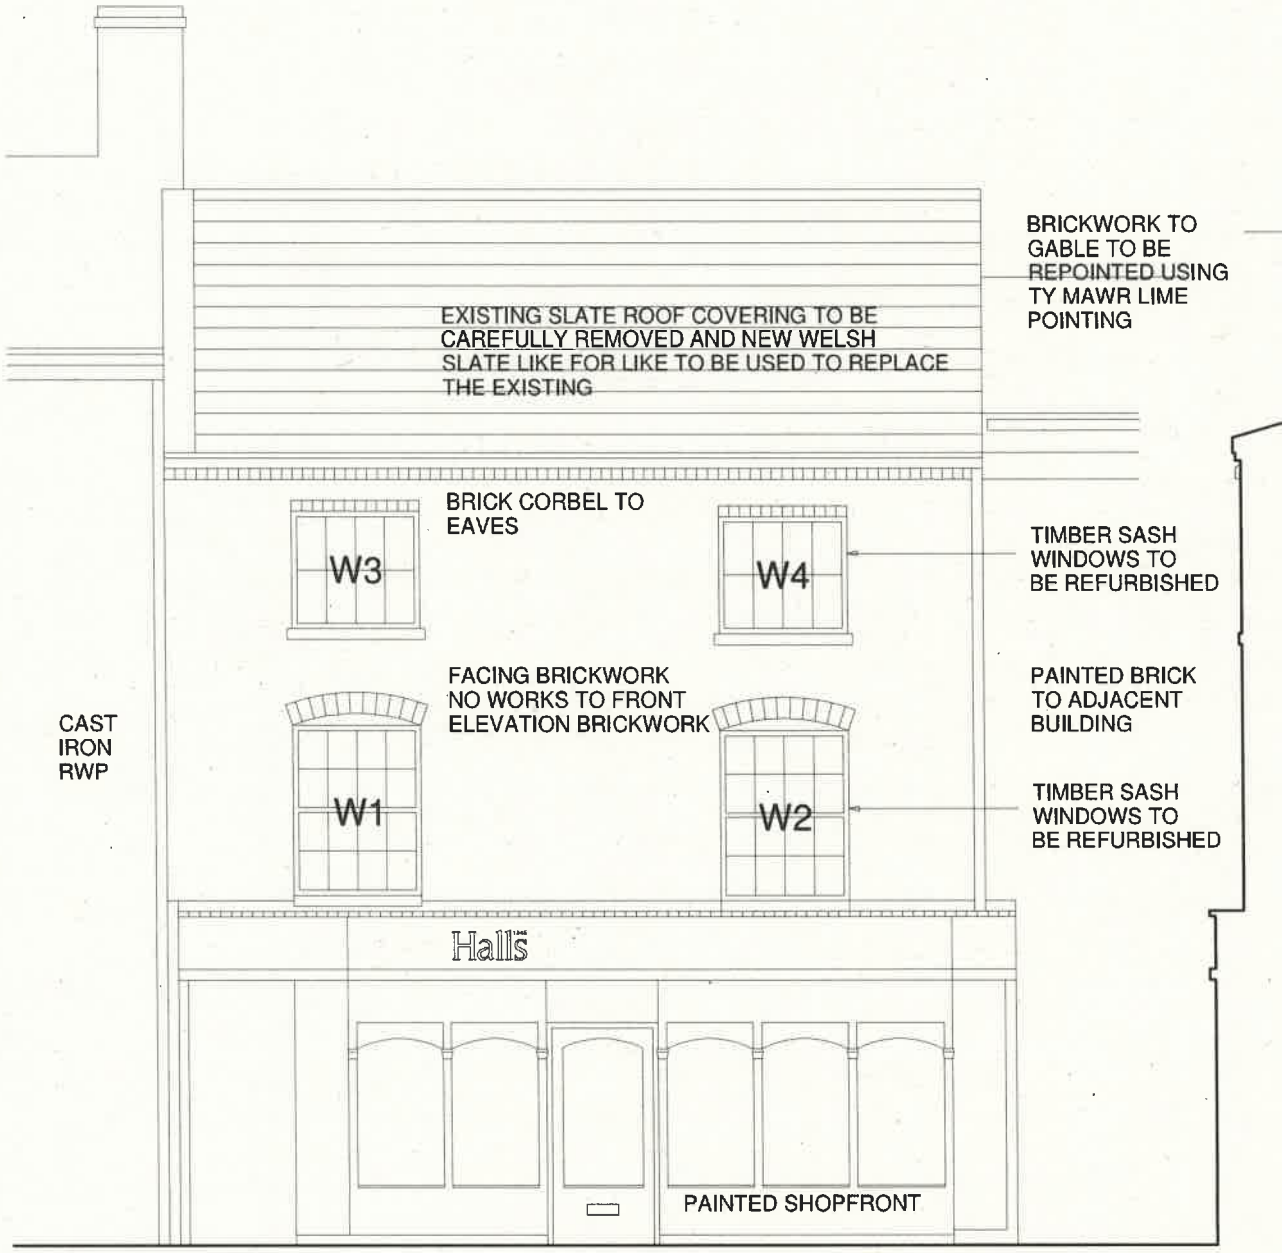

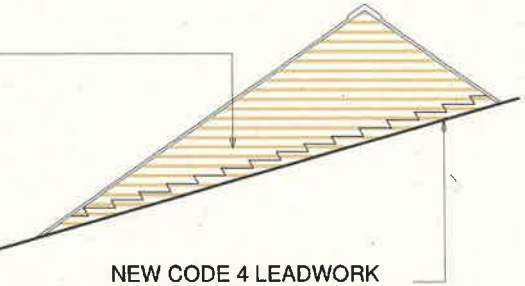

FRONT ELEVATION

SIDE ELEVATION

1:50 Scale bar for guidance only. Do not scale off this drawing

0 5m

2.5m

Halls 1945

NOTES
Any discrepancies found should be immediately communicated to the designer for further consideration.
Any boundaries shown on the drawing are indicative only and should not be used to signify ownership

DO NOT SCALE FROM THIS DRAWING

© COPYRIGHT HALLS HOLDINGS LTD 2025

Rev.	Comments	Drawn	Date
A	Comments	Drawn	xx.xx.24

Agent

Halls Holdings Ltd
Halls Holdings House
Bowman Way
Battlefield
Shrewsbury
SY4 3DR
Tel: 01743 450700
Fax: 01743 443759
web: www.hallsgb.com

Project
GENERAL REFURBISHMENT OF EXISTING LISTED BUILDING

Site Address
14 BROAD STREET WELSHPOOL SY21 7SD

Client
HALLS HOLDINGS

Contact
GEORGE NUTTER
georgen@hallsgb.com

Title
PROPOSED FRONT AND SIDE ELEVATIONS

Drawn by
GEORGE NUTTER
georgen@hallsgb.com

Status
LISTED BUILDING APPLICATION

Scale	Date
1:50 @ A3	31.07.2026

Dwg. No.	Rev.
12859E-P2	