


20 BROAD STREET WELSHPOOL
CHANGE OF USE APPLICATION
PLANS

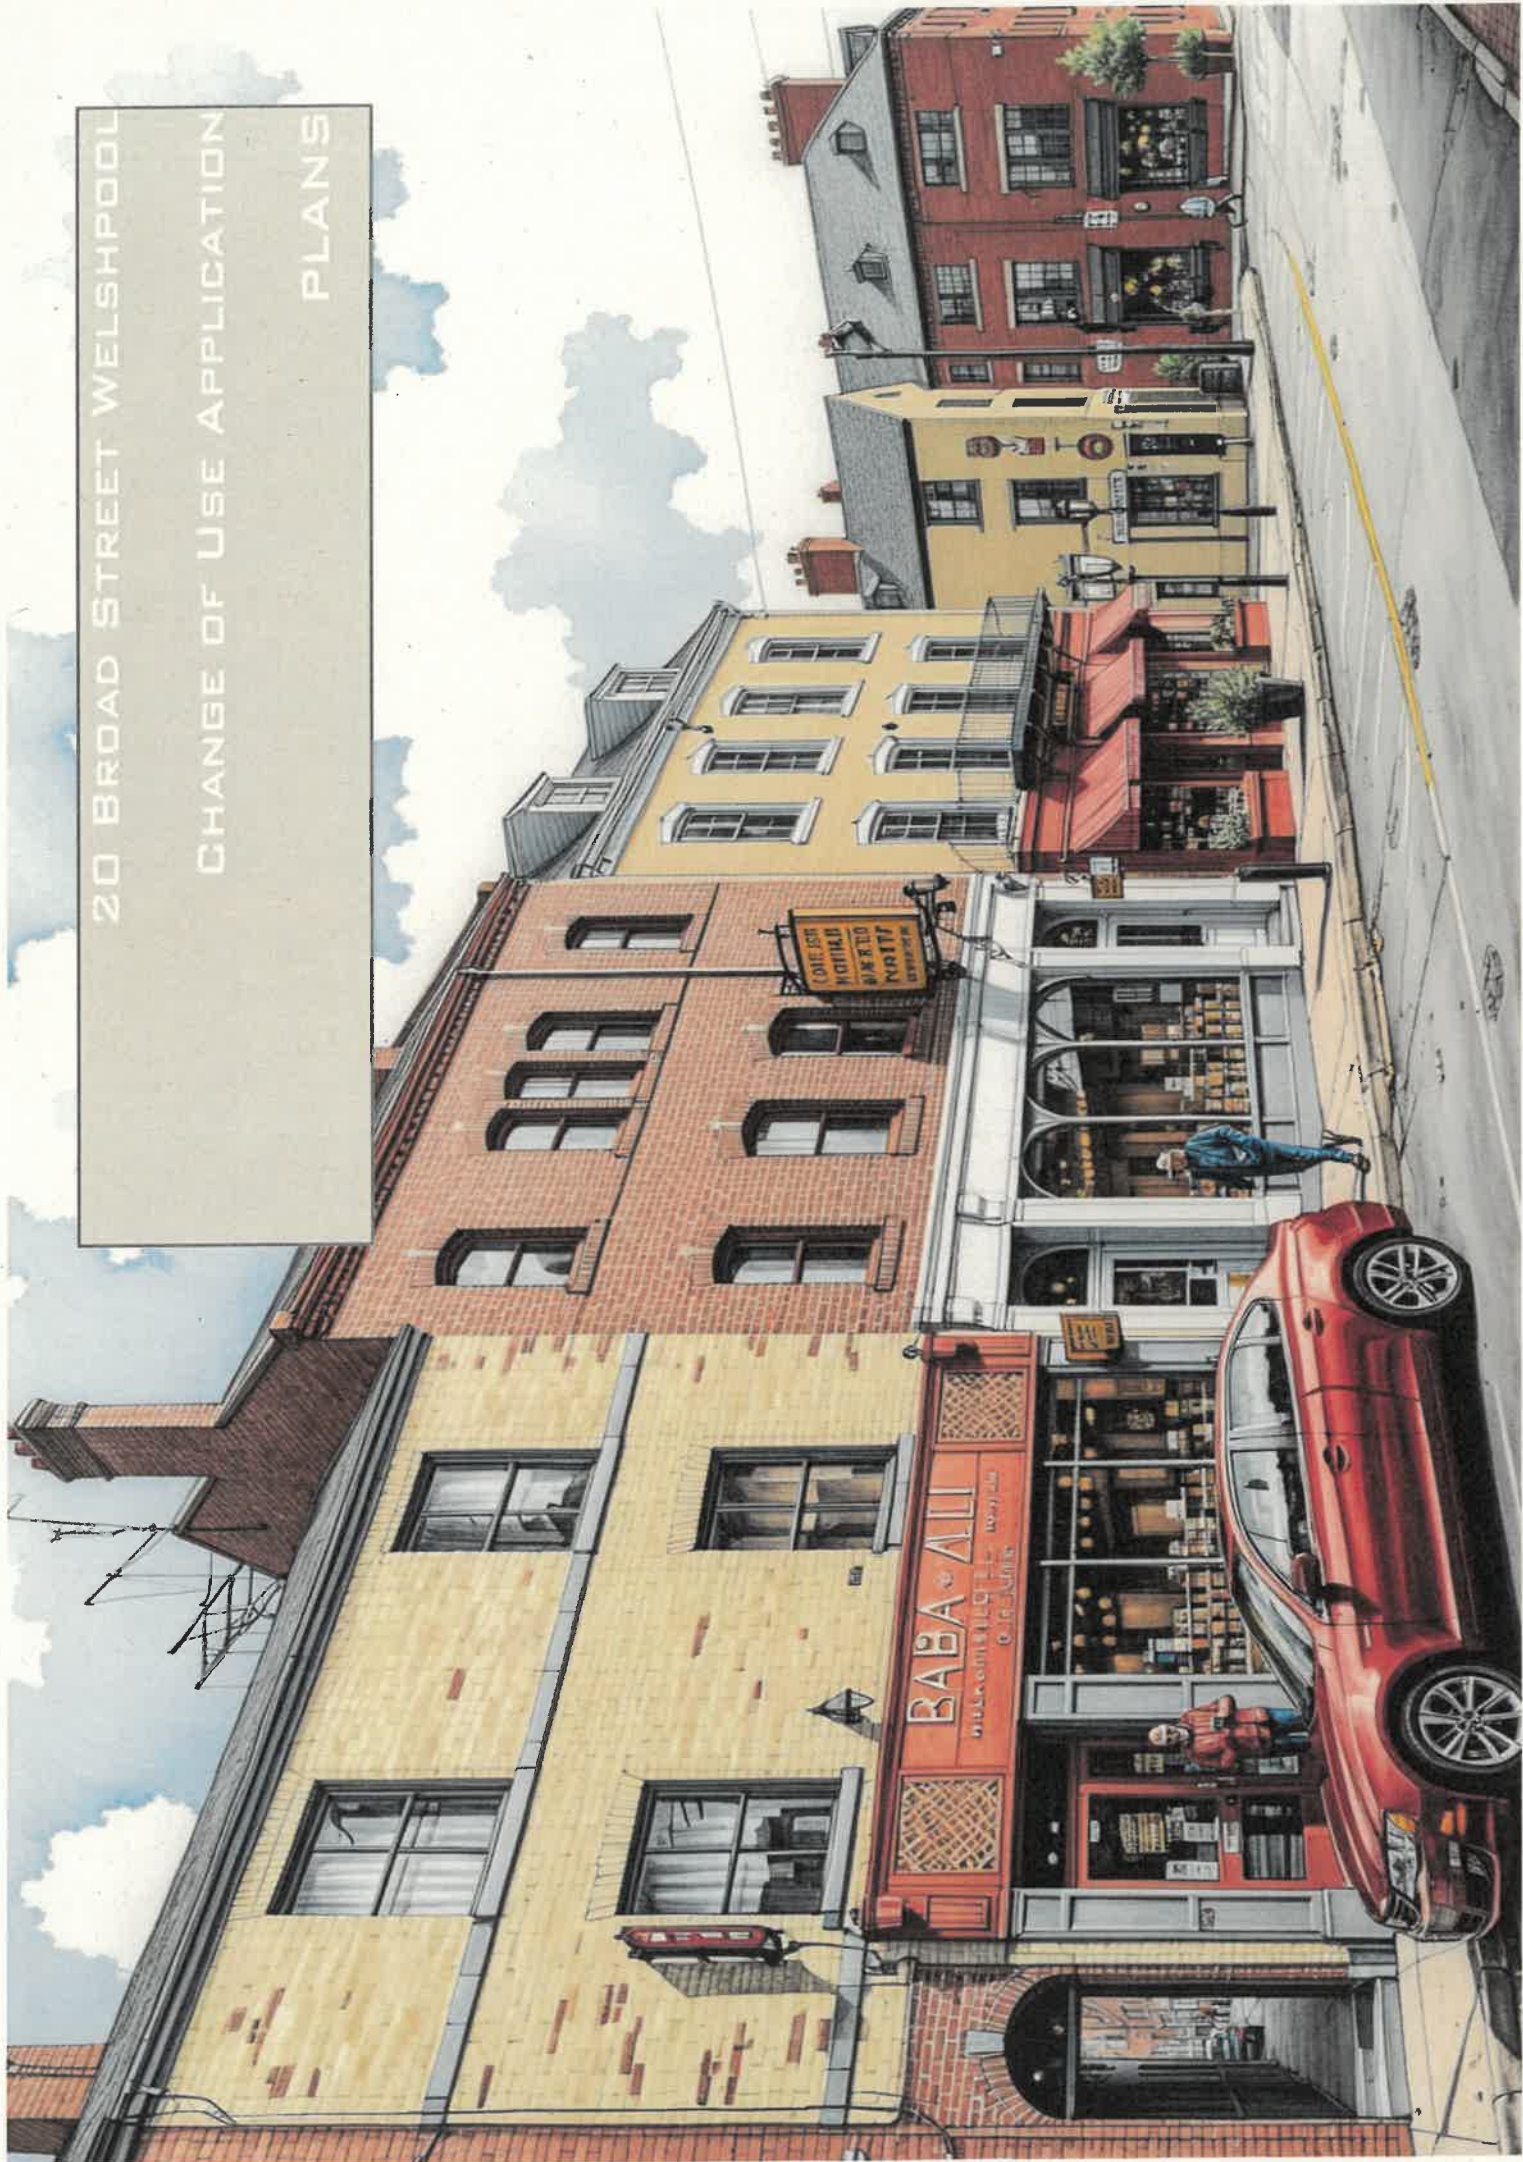

EN-PLAN

PLANNING & ARCHITECTURE

LOCATION & BLOCK PLAN

PLANS TO BE PRINTED ON A3.



A Location Plan
1 1:1250



A Block Plan
2 1:500

- NOTES:
- 1) THESE DRAWINGS REMAINS THE PROPERTY OF EN-PLAN
 - 2) ALL DIMENSIONS ARE TO BE CHECKED BY THE CONTRACTOR.
 - 3) ALL DIMENSIONS IN MILLIMETRES UNLESS OTHERWISE STATED.
 - 4) DO NOT SCALE COPIES OF THIS DRAWING.
 - 5) THIS PLAN MUST BE READ IN CONJUNCTION WITH ANY OTHER PLANS IN THE SET AND ANY SPECIALIST DRAWINGS RELATED TO THE PROJECT.
 - 6) ALL DISCREPANCIES TO BE REPORTED TO EN-PLAN BEFORE CONTINUING.



©Crown Copyright and database rights 2018 OS 100019980



©Crown Copyright and database rights 2018 OS 100019980

Copyright En-Plan

08.10.2026

LOCATION & BLOCK PLAN


20 Broad Street

A D 1

EXISTING AND PROPOSED FLOORPLANS

PLANS TO BE PRINTED ON A3.

A Ground Floor
3 1:100

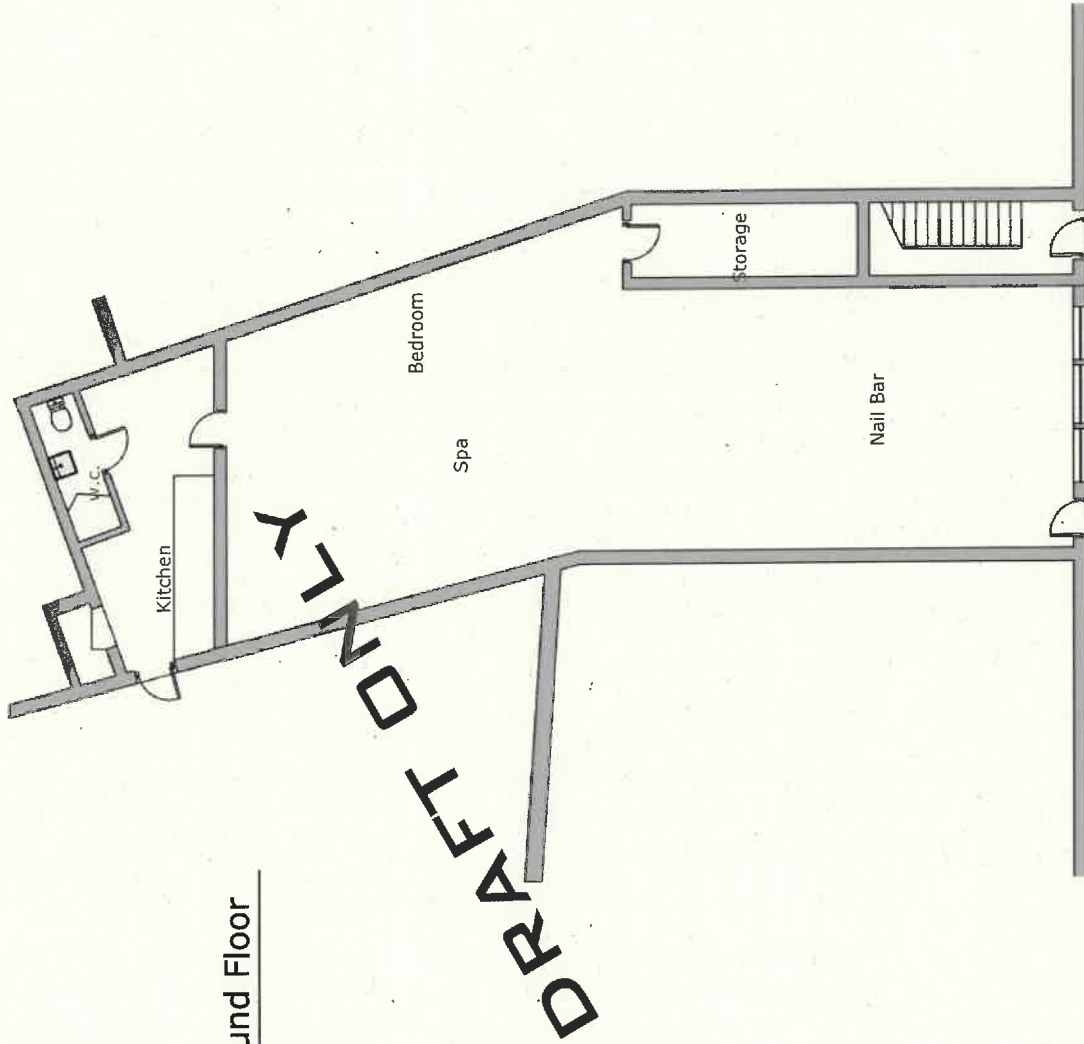

- NOTES:
- 1) THESE DRAWINGS REMAINS THE PROPERTY OF EN-PLAN
 - 2) ALL DIMENSIONS ARE TO BE CHECKED BY THE CONTRACTOR.
 - 3) ALL DIMENSIONS IN MILLIMETRES UNLESS OTHERWISE STATED.
 - 4) DO NOT SCALE COPIES OF THIS DRAWING.
 - 5) THIS PLAN MUST BE READ IN CONJUNCTION WITH ANY OTHER PLANS IN THE SET AND ANY SPECIALIST DRAWINGS RELATED TO THE PROJECT.
 - 6) ALL DISCREPANCIES TO BE REPORTED TO EN-PLAN BEFORE CONTINUING.

EN-PLAN