Hall Street, Park Lane & High St

2 x Wayfinding, 2 x Bin, 4 x Bench, 2 x Planting, 1 x Lighting

Welshpool


Author:

Date: 18/08/2026

0 2 4 6 8 10m

Scale: 1:500 @ A3

PARISH ONLINE

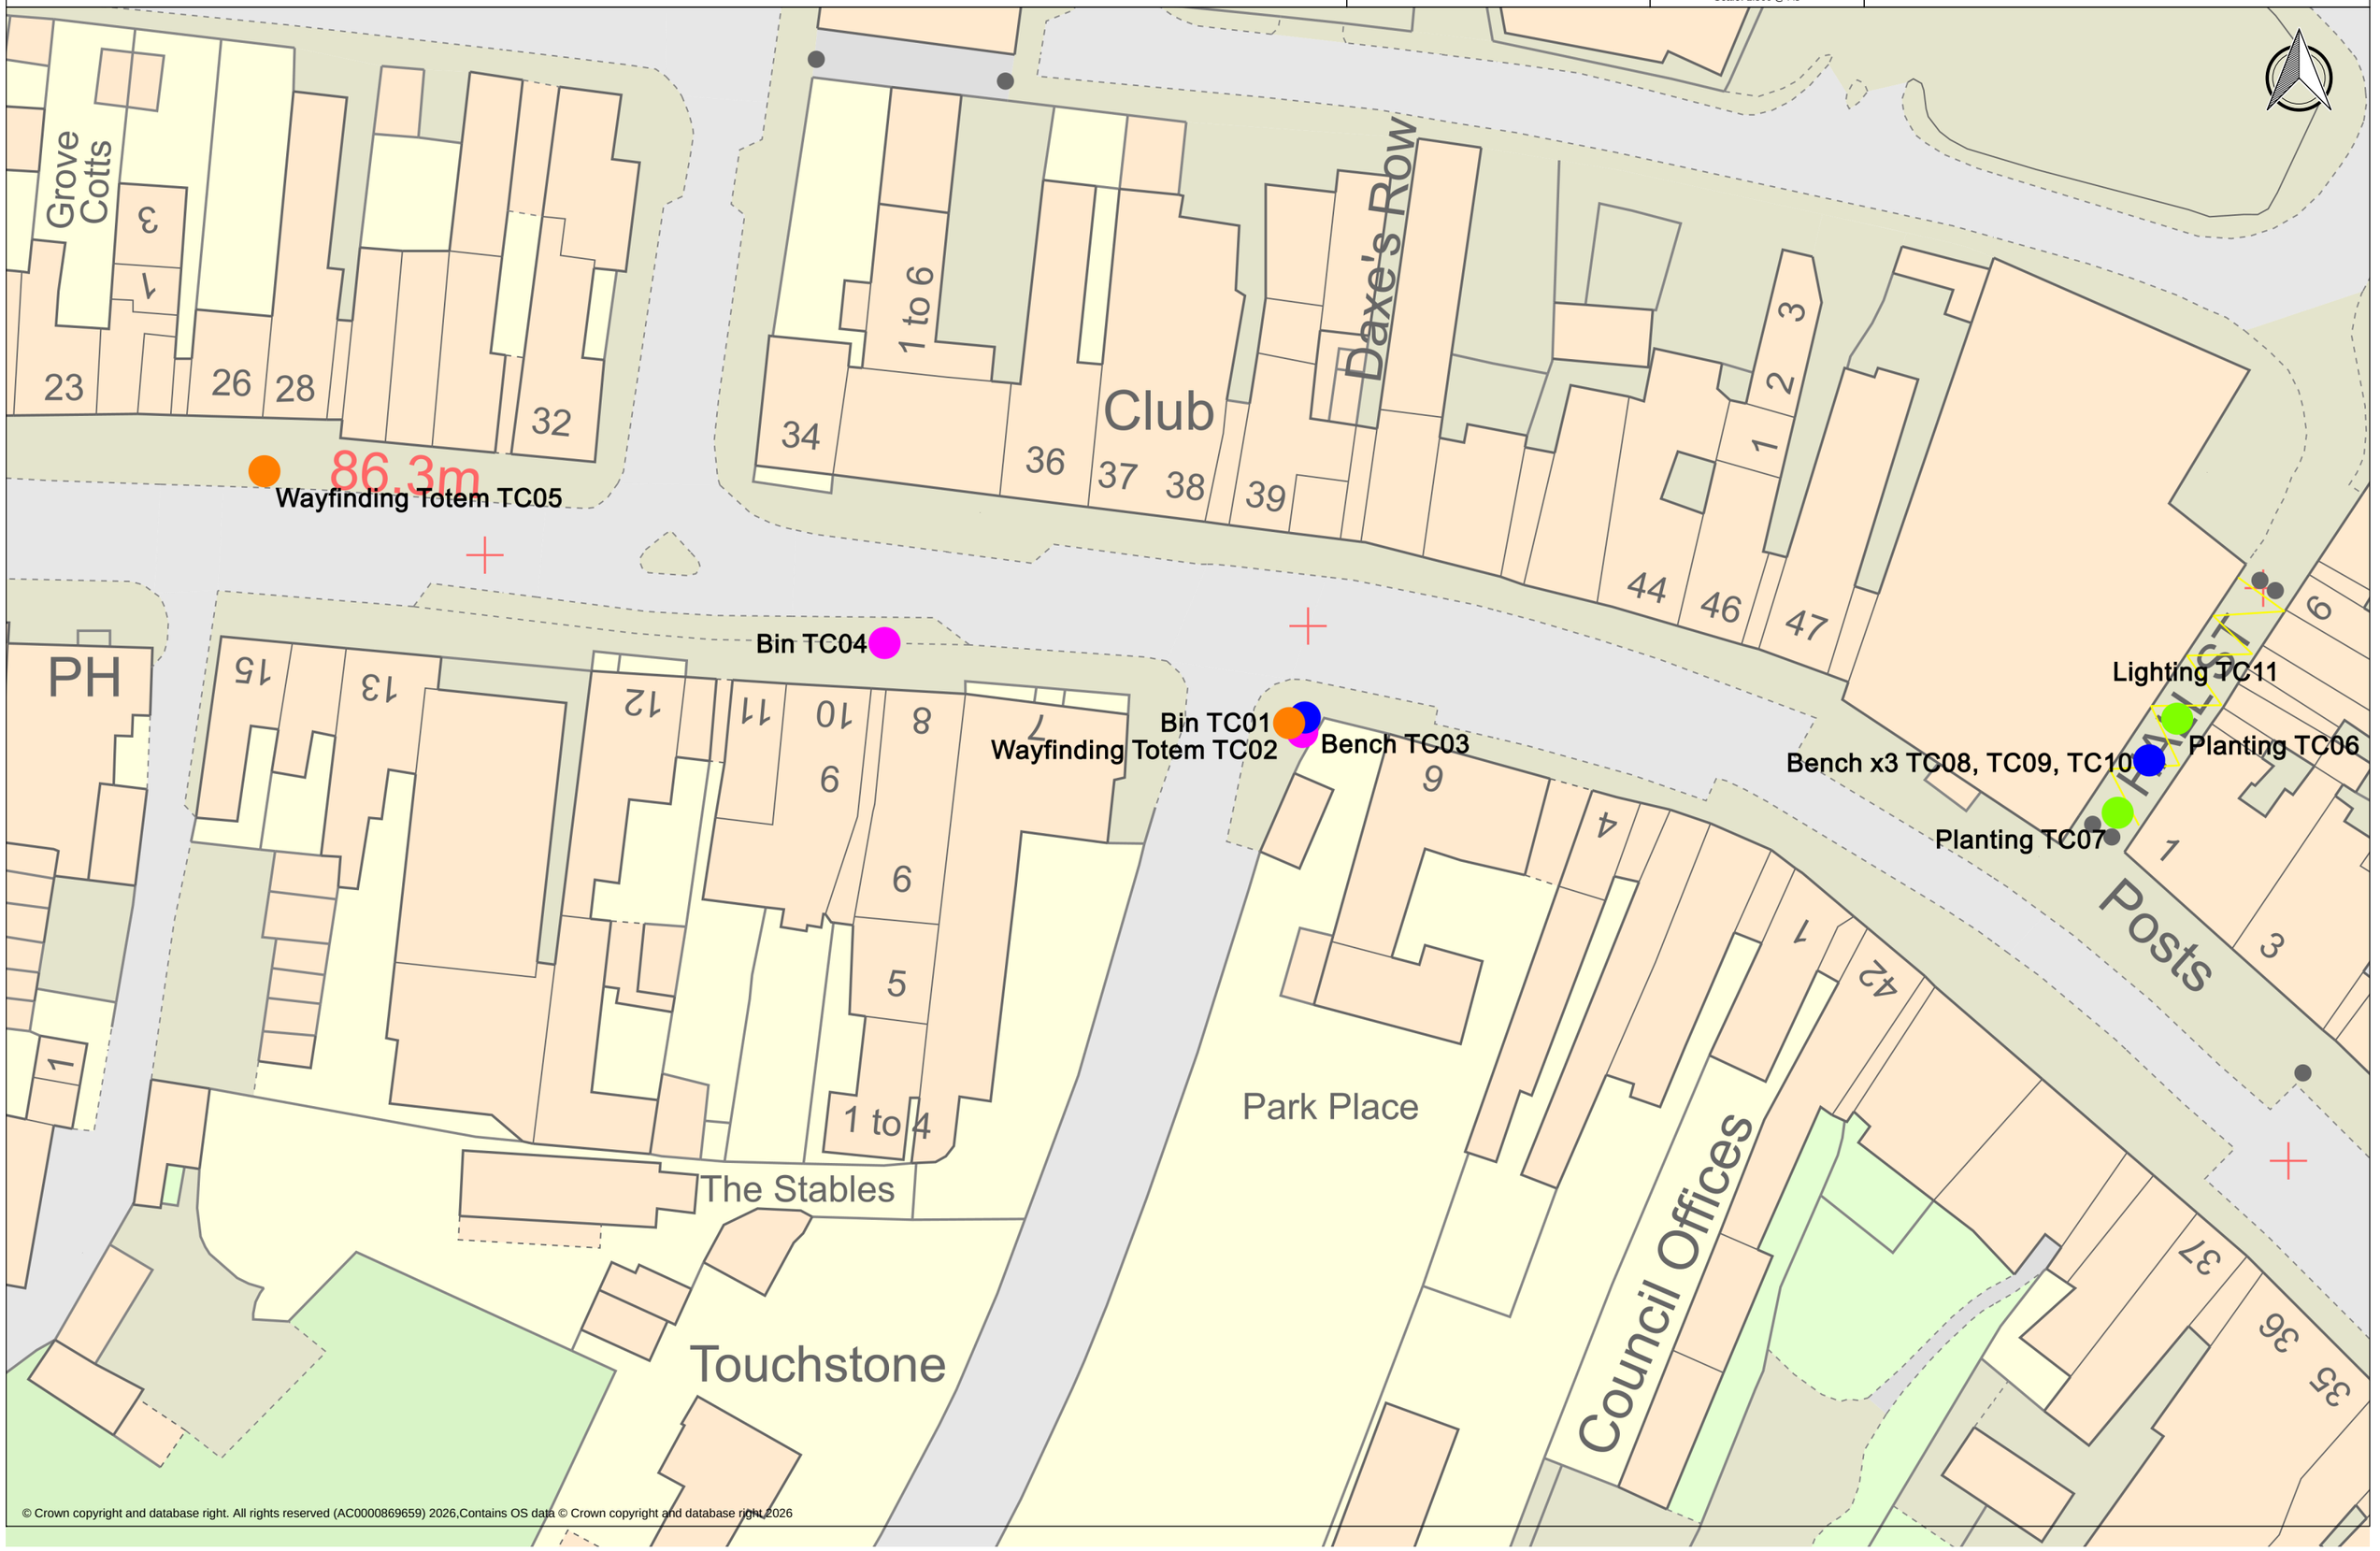

© Crown copyright and database right. All rights reserved (AC0000869659) 2026,Contains OS data © Crown copyright and database right 2026