Berriew Street, Welshpool

created on edozo

Plotted Scale - 1:1,250

This map is published for convenience of identification only and although believed to be correct, is not guaranteed and it does not form any part of any contract

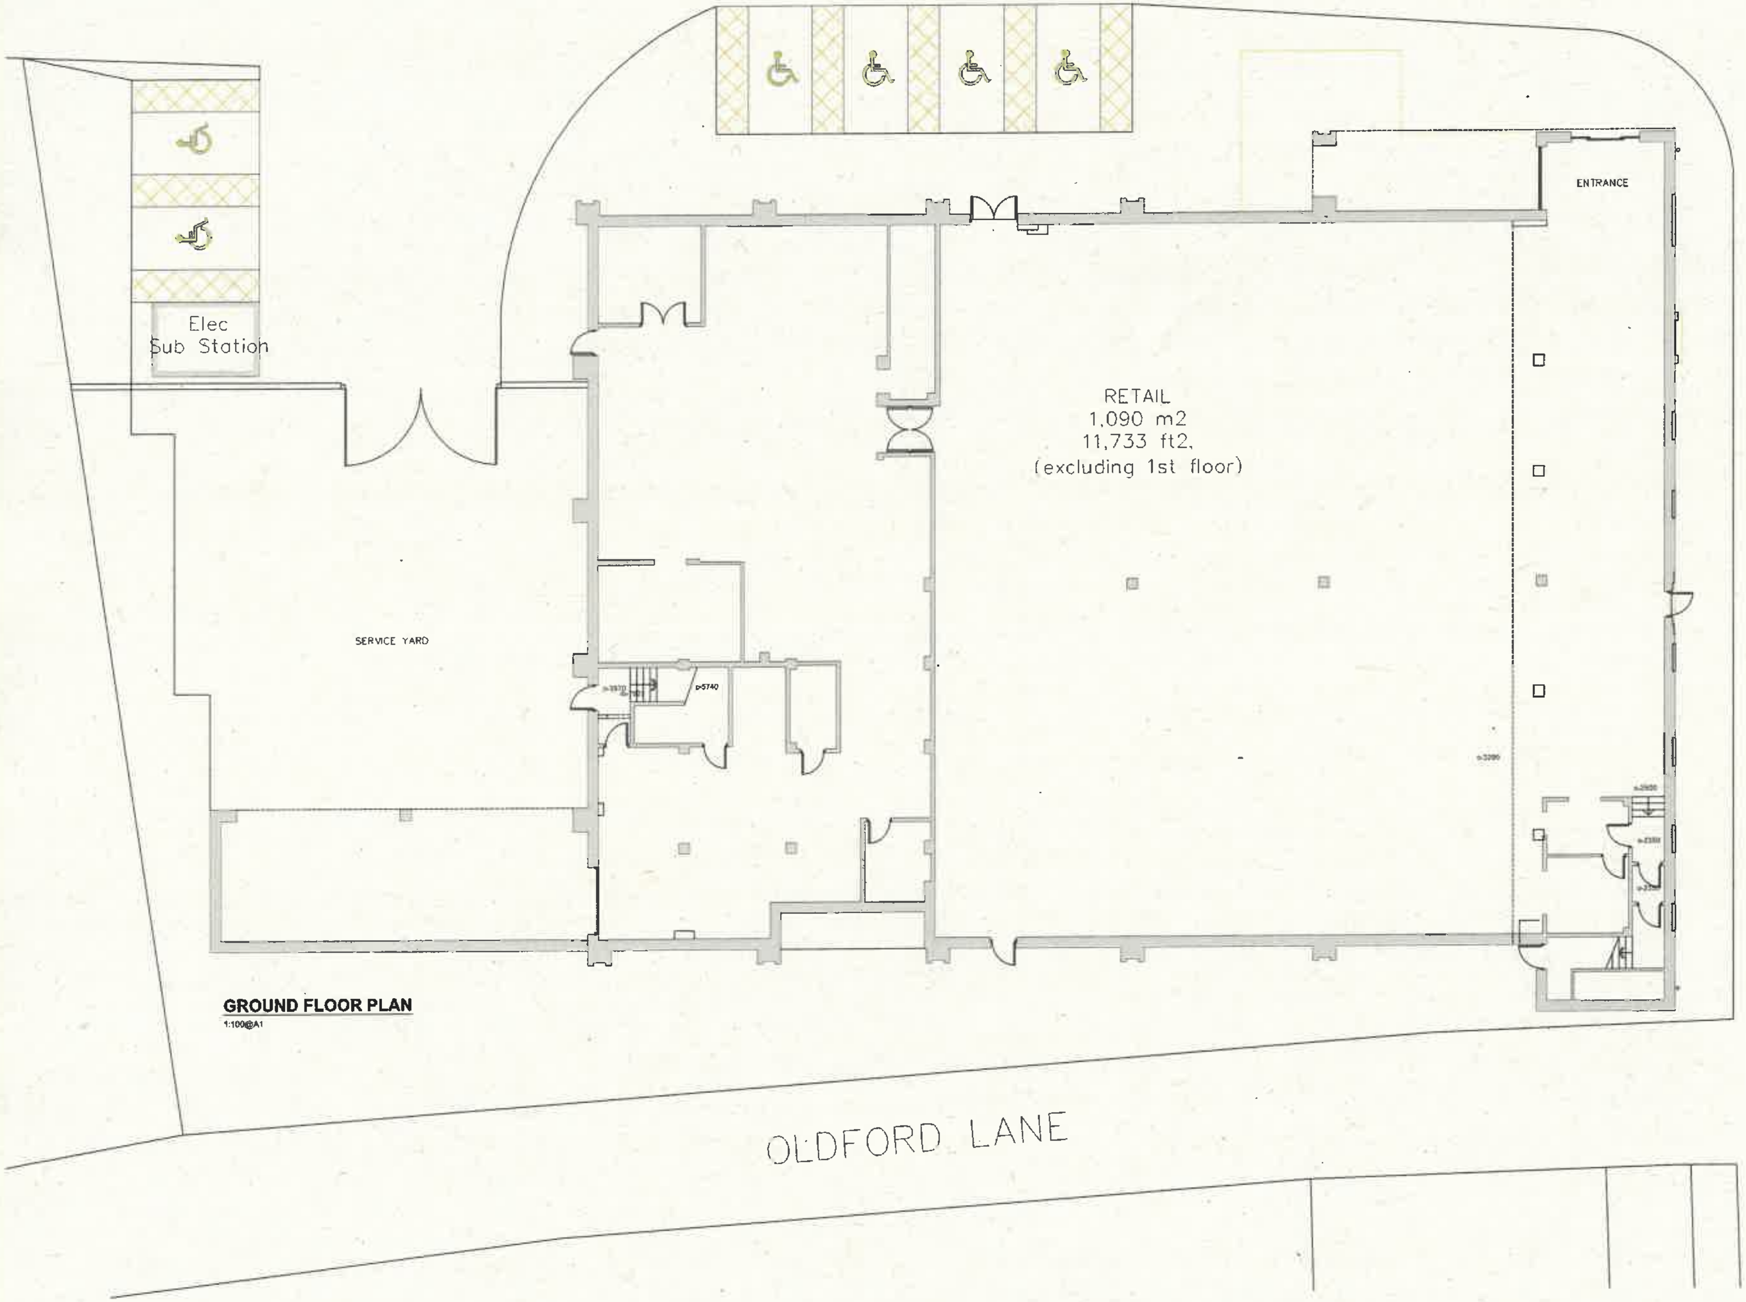

GROUND FLOOR PLAN

1:100@A1

DO NOT SCALE THIS DRAWING

IMPORTANT
DRAWING TO BE READ IN CONJUNCTION WITH STRUCTURAL ENGINEER'S DRAWINGS & INFORMATION

PLEASE NOTE

Due to the age, materials, construction & layout of existing buildings dimensions and levels may vary according to location.
Whilst best efforts are made, wall thicknesses sometimes differ according to height & walls which are not straight & may 'bend' mid-run. Also due to slightly sloping ceilings/floors, clear heights may differ dependent on where existing measurements are taken.

This drawing and the works depicted are the copyright of Design and Planning Associates Ltd (DPA) and may only be reproduced with written permission. No alteration to the design or specification in part or whole to be made without the written approval of DPA

All dimensions and levels depicted are subject to checking and verified on site prior to construction. Any discrepancies are to be immediately notified to DPA. Figured dimensions to be used only.

The information contained in the drawing must only be used at the named location. The location of any services indicated on the drawing are approximate only and must be checked on site by the main contractor before commencing works.

Client/Contractor is to be responsible for locating any underground services.

CDM Regulations - Where applicable the designers hazard identification sheets to be read in conjunction with all consultants drawings, specifications and existing record drawings. It is considered that a competent contractor will be able to identify hazards associated with the project from the information above, and take the necessary precautions to deal with any risks to health and safety.
CDM - for the avoidance of doubt the Principal Contractor is reminded that he is fully and solely responsible for the day-to-day management of site safety.

Compliance with the construction design and management regulations(CDM) is the sole responsibility of the client unless we are otherwise instructed in writing.

CONSTRUCTION NOTES GENERALLY
Notwithstanding anything contained in this document or any other document forming part of the basis of the works every aspect of the works/installation is to comply with all requirements and all recommendations of all relevant Associations, Manufacturers BRE Digests, British Standards, Codes of Practice, Building Regulations, Bye-Laws, Acts, Regulations, Planning Authority, Environmental Health Department, Fire Authorities, Water Authorities, Gas Authority, Electricity Authority, Institute of Heating and Ventilating Engineers and IEE Regulations.

1:100

Scale bars for information only and not for construction

NOT APPROVED FOR CONSTRUCTION

rev	description	date	author	checked

SURVEY

client
GLENBROOK TRIANGLE LTD

project
POUNDLAND, BERRIEW STREET, WELSHPOOL

drawing
GROUND FLOOR PLAN AS EXISTING

project no	date	scale
26018	05/24 drawn LS	1/100 @A1 1/200 @A3

dpa
Design and Planning Associates Ltd.
Sesse House
13 Salop Road,
Oswestry,
Shropshire
SY11 2NR
Tel: 01691 659 595
E: info@dpadesign.co.uk

drawing no.
S-10

S=SURVEY
SK=SKETCH/FEASIBILITY
P=PLANNING
T=TENDER
BR=BUILDING REGULATION
AB=AS BUILT

revision
-

GROUND FLOOR PLAN AS EXISTING

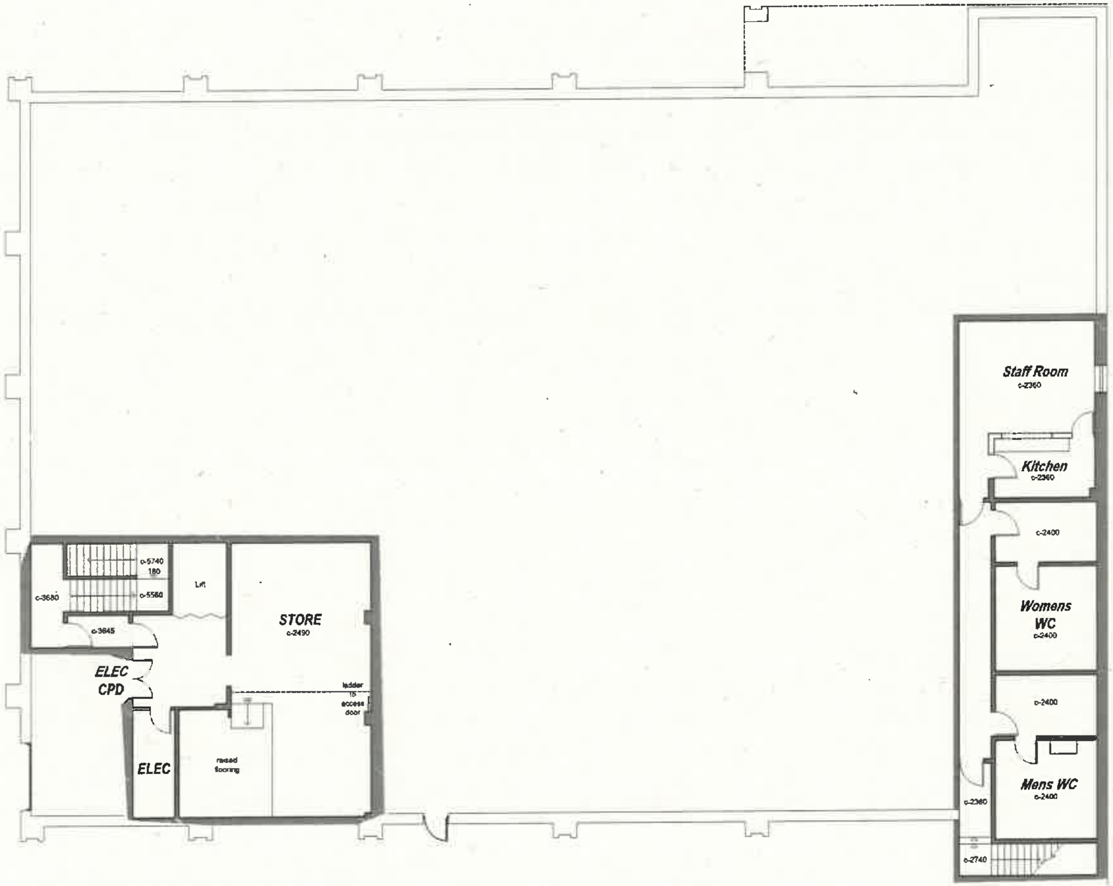

FIRST FLOOR PLAN

1:100@A1

FIRST FLOOR PLAN AS EXISTING

DO NOT SCALE THIS DRAWING

IMPORTANT

DRAWING TO BE READ IN CONJUNCTION WITH STRUCTURAL ENGINEER'S DRAWINGS & INFORMATION

PLEASE NOTE

Due to the age, materials, construction & layout of existing buildings dimensions and levels may vary according to location.
Whilst best efforts are made, wall thicknesses sometimes differ according to height & walls which are not straight & may "bend" mid-run. Also due to slightly sloping ceilings/floors, clear heights may differ dependent on where existing measurements are taken.

This drawing and the works depicted are the copyright of Design and Planning Associates Ltd (DPA) and may only be reproduced with written permission. No alteration to the design or specification in part or whole to be made without the written approval of DPA

All dimensions and levels depicted are subject to checking and verified on site prior to construction. Any discrepancies are to be immediately notified to DPA. Figured dimensions to be used only.

The information contained in this drawing must only be used at the named location. The location of any services indicated on this drawing are approximate only and must be checked on site by the main contractor before commencing works.

Client/Contractor is to be responsible for locating any underground services.

CDM Regulations - Where applicable the designers hazard identification sheets to be read in conjunction with all consultants drawings, specifications and existing record drawings. It is considered that a competent contractor will be able to identify hazards associated with the project from the information above, and take the necessary precautions to deal with any risks to health and safety.
CDM - for the avoidance of doubt the Principal Contractor is reminded that he is fully and solely responsible for the day-to-day management of site safety.

Compliance with the construction design and management regulations(CDM) is the sole responsibility of the client unless we are otherwise instructed in writing.

CONSTRUCTION NOTES GENERALLY
Notwithstanding anything contained in this document or any other document forming part of the basis of the works every aspect of the works/installation is to comply with all requirements and all recommendations of all relevant Associations, Manufacturers BRE Digests, British Standards, Codes of Practice, Building Regulations, Bye-Laws Acts, Regulations, Planning Authority, Environmental Health Department, Fire Authorities, Water Authorities, Gas Authority, Electricity Authority, Institute of Heating and Ventilating Engineers and IEE Regulations.

1:100

Scale bars for information only and not for construction

NOT APPROVED FOR CONSTRUCTION

rev	description	date	author	checked

SURVEY

client
GLENBROOK TRIANGLE LTD

project
POUNDLAND, BERRIEW STREET, WELSHPOOL

drawing
FIRST FLOOR PLAN AS EXISTING

project no	date	scale
26018	05/26 drawn LS	1/100 @A1 1/200 @A3

	drawing no	revision
dpa Design and Planning Associates Ltd	S-11	-

S=SURVEY
SK=SKETCH/FEASIBILITY
P=PLANNING
T=TENDER
BR=BUILDING REGULATION

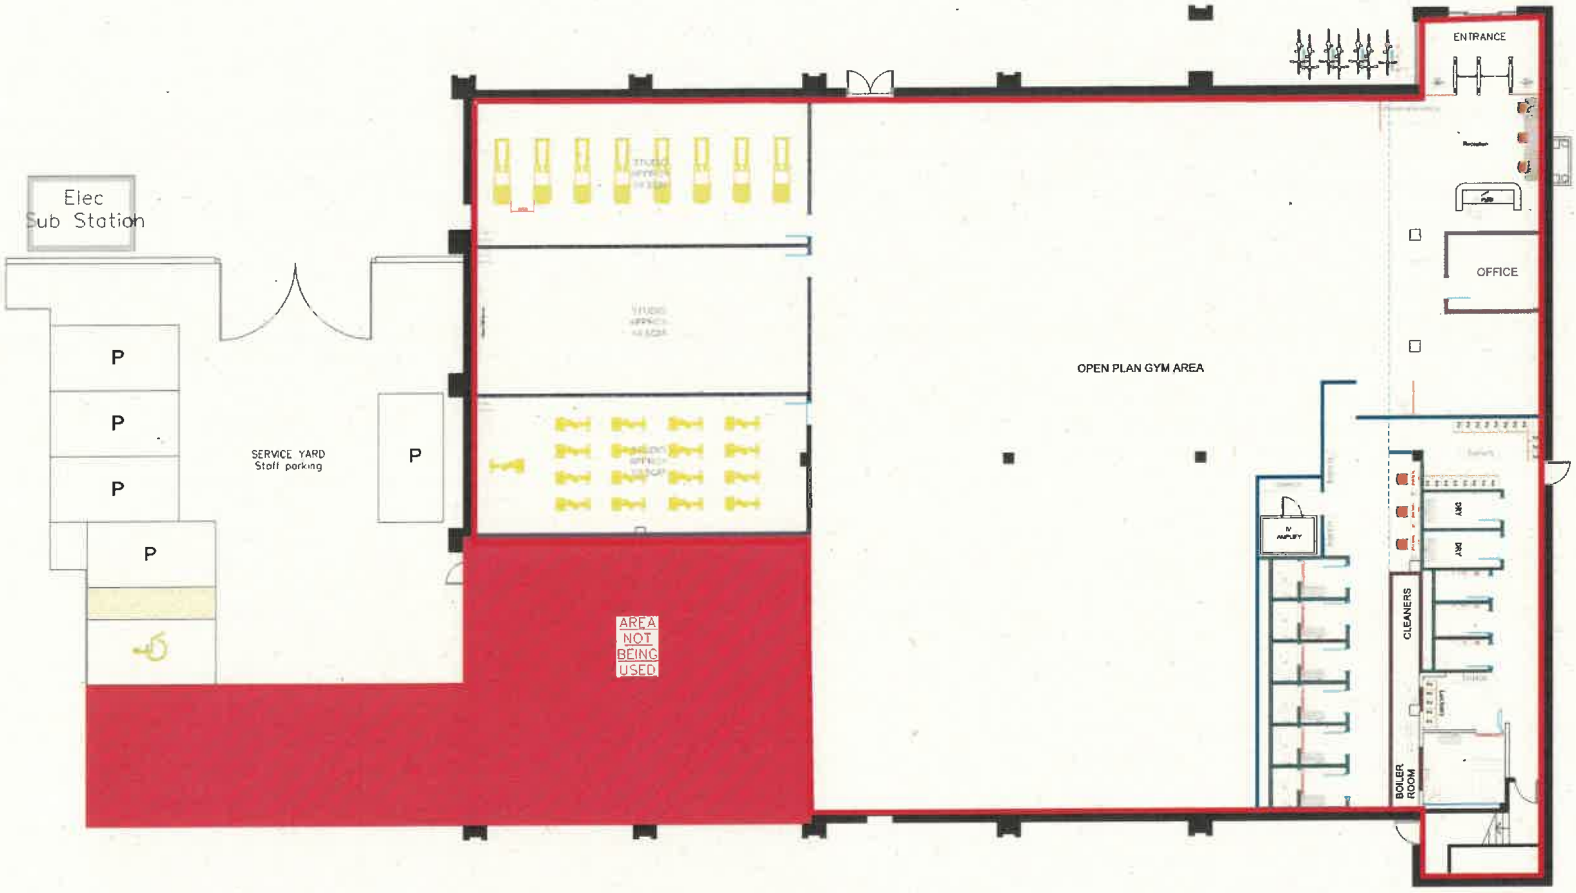

GROUND FLOOR

PROPOSED FLOOR PLAN
1:200@A3

N

GROUND FLOOR SPACE
960 SQM OR
10333 SQFT

REV	AMENDMENT	DATE	CHKD

snap fitness 24/7

PROJECT
SNAP FITNESS
4 BERRIEW STREET
WELSHPOOL
POWYS
SY21 7SQ

DRAWING TITLE
PROPOSED FLOOR PLAN

SCALE	DRAWN BY	CHECKED	DATE
1:200@A3	DH	-	2026

DRAWING NUMBER	REVISION
0323-05	-