

The dimensions in this drawing are believed to be accurate at the scale identified below to a reasonable tolerance, unless stated otherwise, providing the drawing has been reproduced using a computer-aided design system and the original and subsequent reproductions must not be scaled.

The Principal Contractor is to verify all dimensions, levels and datums prior to commencement of work. The Contractor should not rely upon scaled dimensions. No liability will be made for non-compliance with this advice.

Any discrepancies are to be reported immediately to the Contract Administrator.


This drawing is the property of The National Trust, and must not be copied or reproduced, in whole or in part, except with their express permission nor may it be used for any other purpose without their prior written consent to any third party.


Revision	By	Date	Details
A	RW	9/26	Scale changed
B	RW	9/26	Blue hatching removed

Notes

All land within the blue line is owned by the National Trust

LL13 0YT

National Trust

THE BOTHY
POWIS CASTLE

Project Title
LADY V'S
BLOCK
PLAN


Drawn By
Rob Westmireland

Date
May 2026

Scale
1:100 @ A3

Revision
B

POWLADY/VWAN01

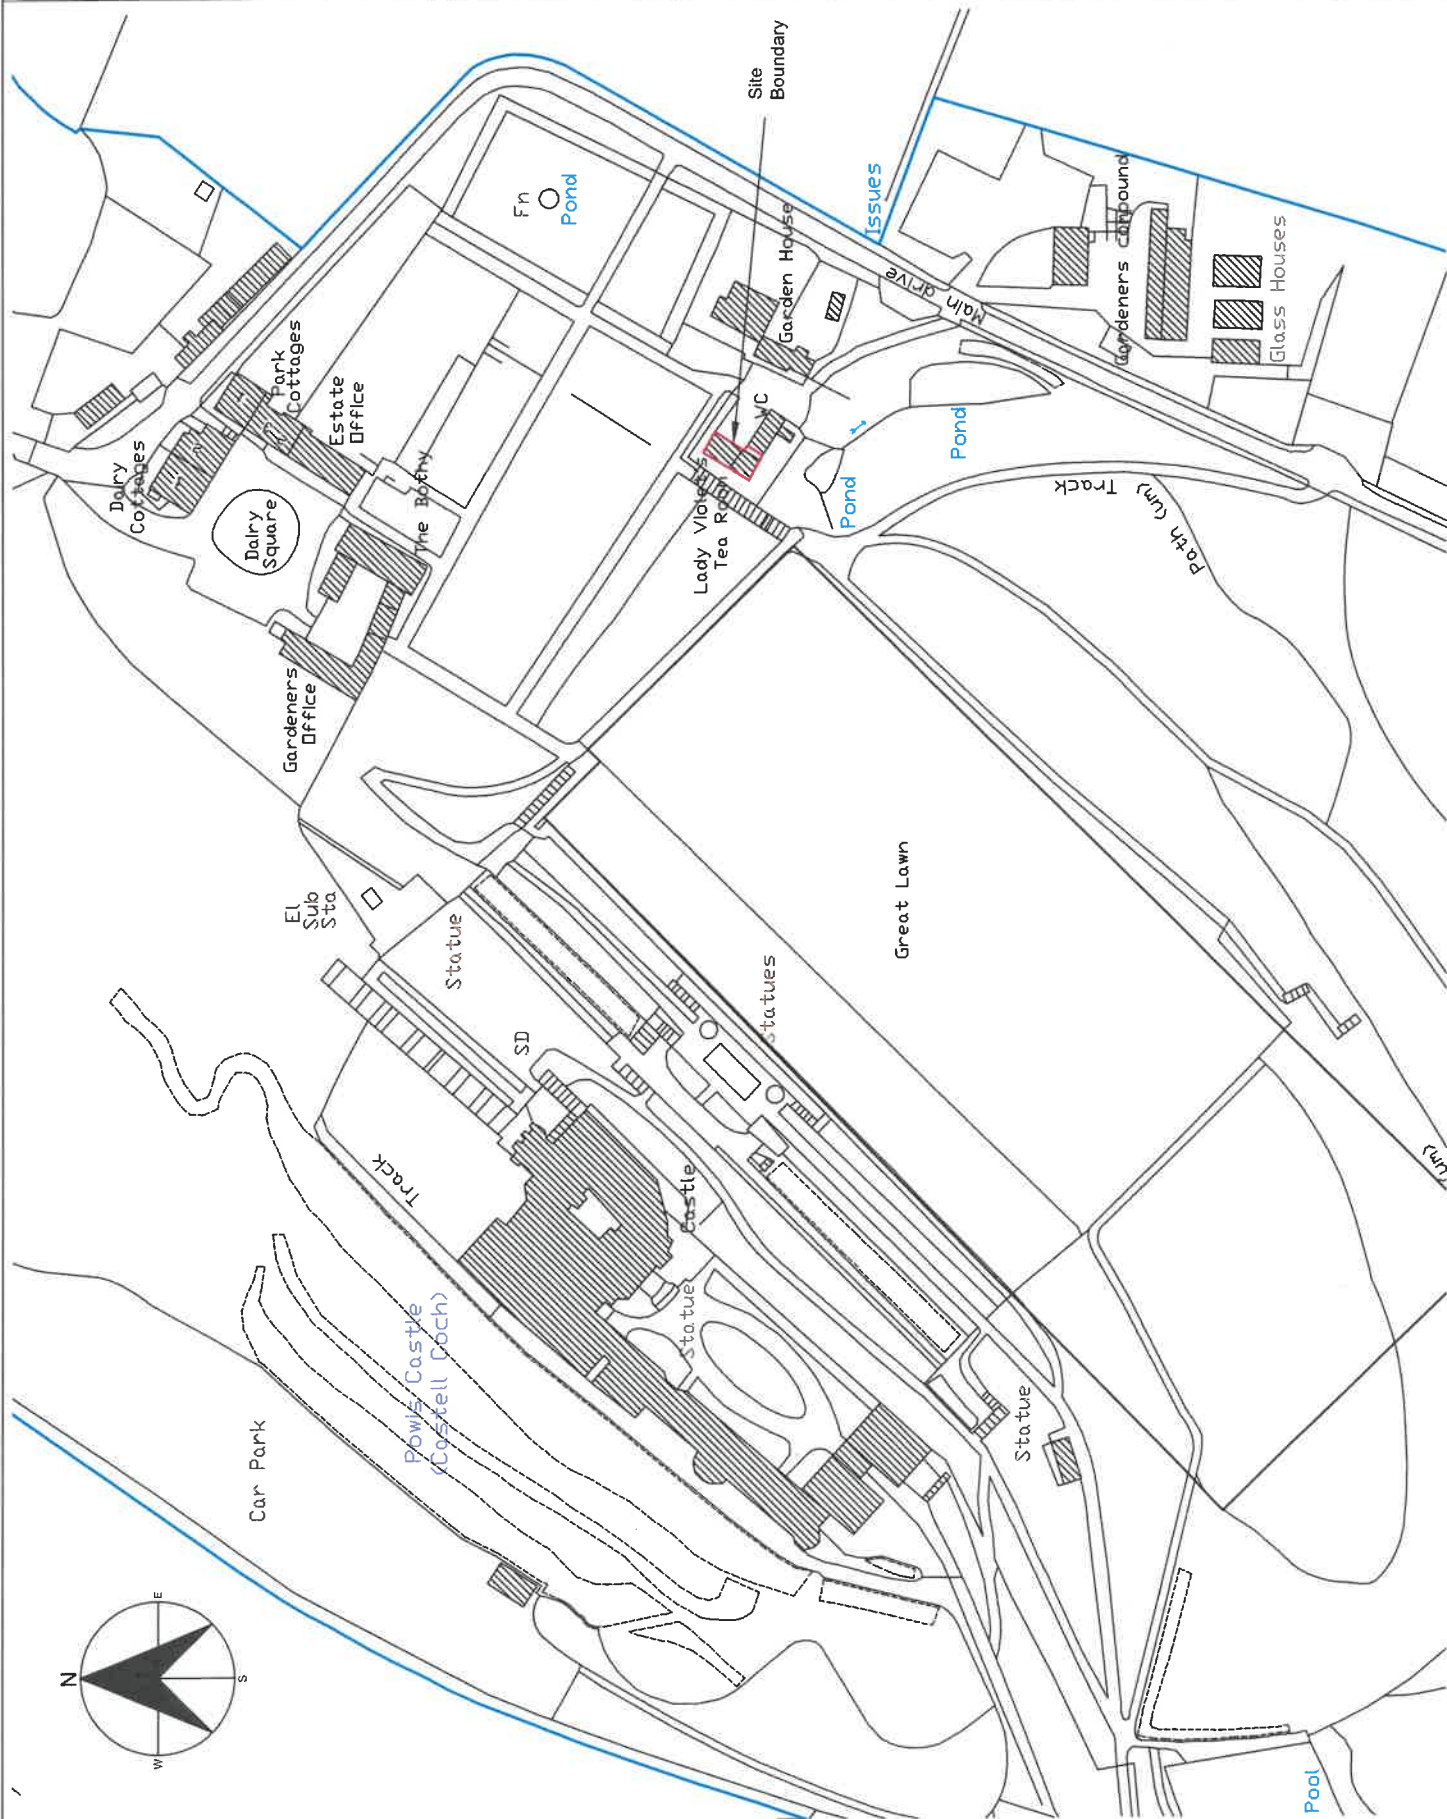

The dimensions in this drawing are believed to be accurate at the scale identified below to a reasonable tolerance, unless stated otherwise, providing the drawing has been reproduced using a standard method of reproduction. Subsequent reproductions must not be scaled.

The Principal Contractor is to verify all dimensions, levels and datums prior to commencement of work. The Contractor should not rely upon scaled dimensions for construction. Any variations made for non-compliance with this advice.

Any discrepancies are to be reported immediately to the Contract Administrator.

Variations and modifications to the work shown on this drawing shall be made only in accordance with the express consent of the Contract Administrator.

This drawing is the property of The National Trust and must not be copied or reproduced, in whole or in part, except with their express permission nor may it be used in any way without their prior written consent to any third party.

Maps are reproduced by permission of Ordnance Survey.
© Crown copyright and database right 2025.
All rights reserved.
Ordnance Survey licence number AL 100031673

Revision	By	Date	Details
A	RW	9/26	Missing gable window added to tea room

Notes




Erddig Workspaces:
Erddig
Wrexham
LL13 0YT

Ymddiriedolaeth
Genedlaethol
National Trust


Date / Property

POWIS CASTLE


Project Title	Drawn By	Drawn Date
Lady V's WAN	R Westmoreland	June 2026
Scale 1:50	Project Reference	PCC1
Drawing No.	Revision	A

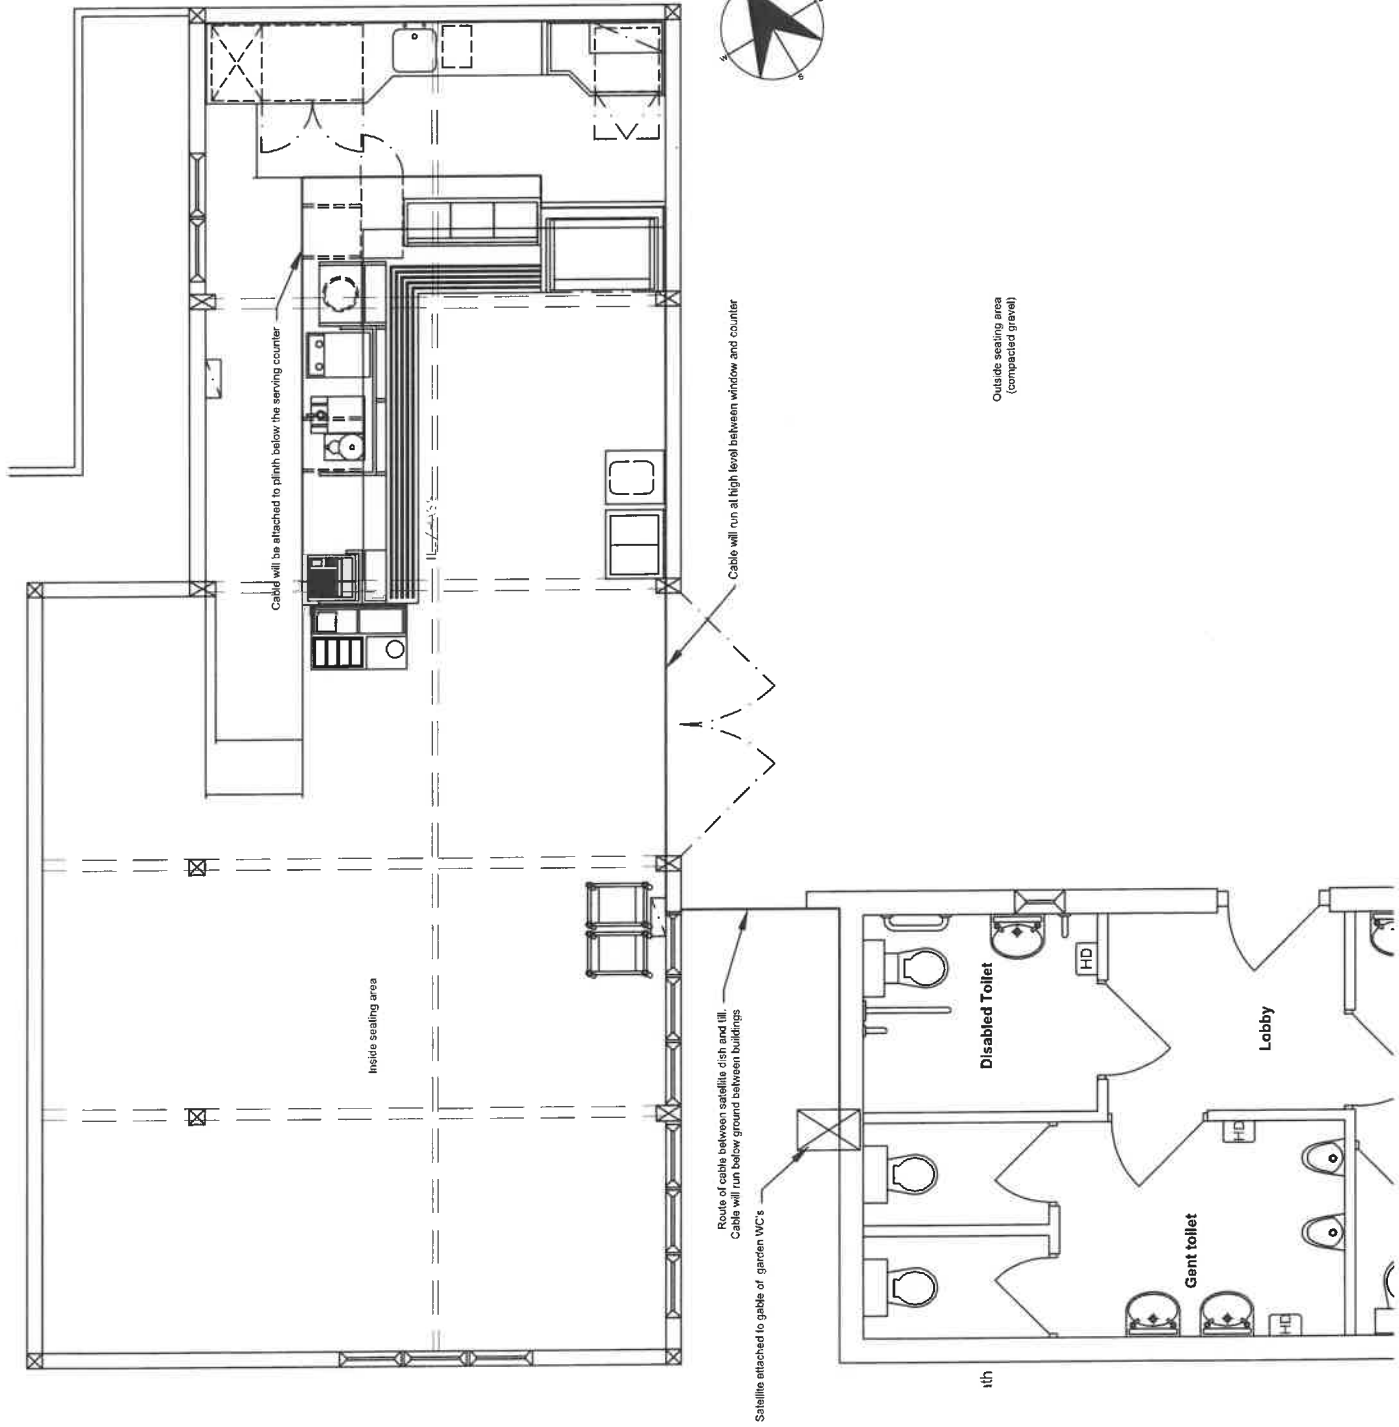


EXISTING ELEVATIONS

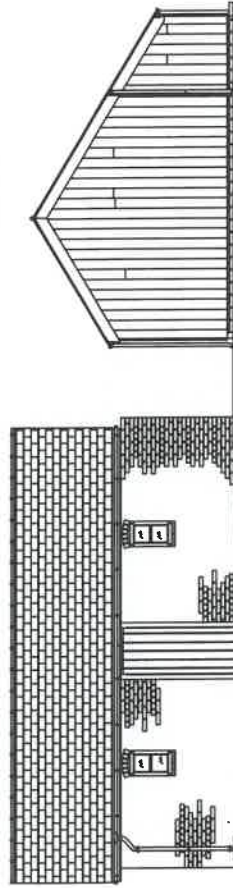


NORTHEAST (FRONT) ELEVATION

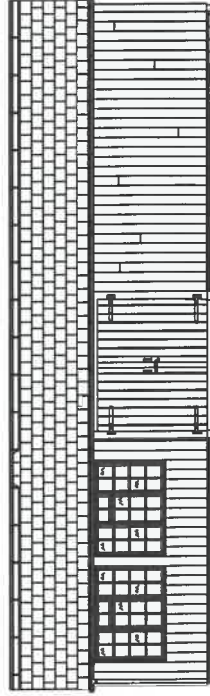


SOUTHEAST (FRONT) ELEVATION

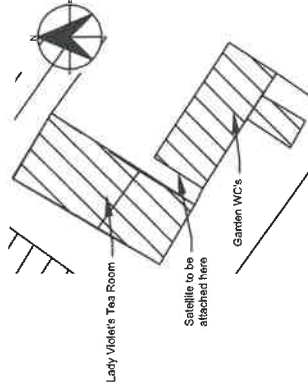

KEY PLAN (NTS)

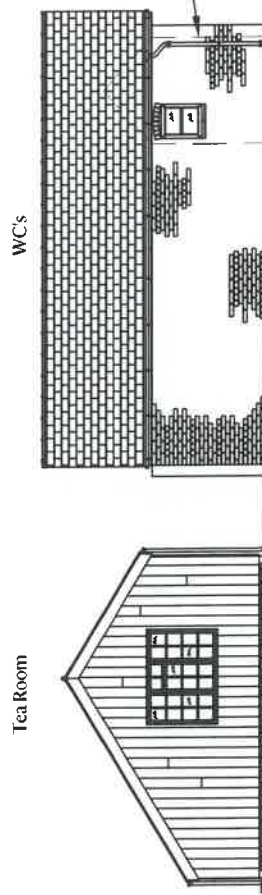


SOUTH WEST (SIDE) ELEVATION

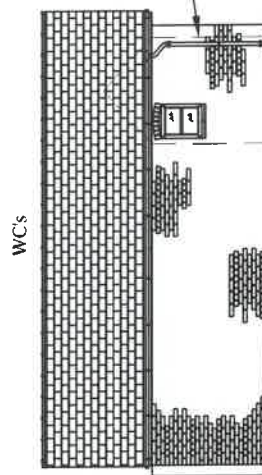


SOUTHWEST (REAR) ELEVATION



PROPOSED ELEVATIONS

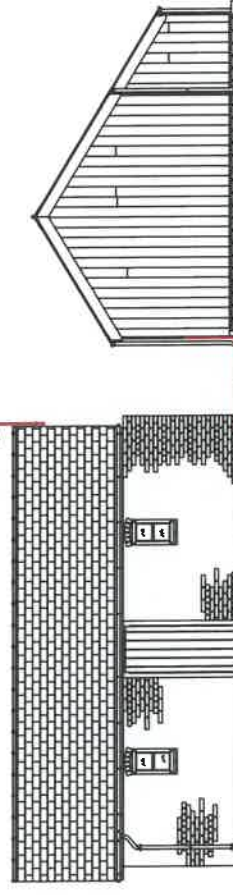


NORTH EAST (FRONT) ELEVATION

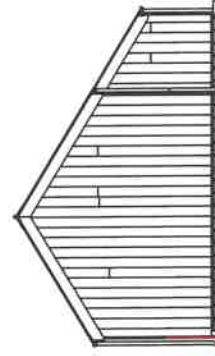


NORTHEAST (SIDE) ELEVATION

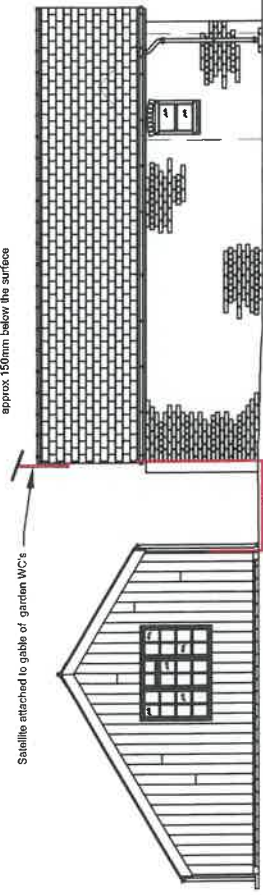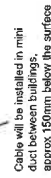

SOUTH WEST (SIDE) ELEVATION

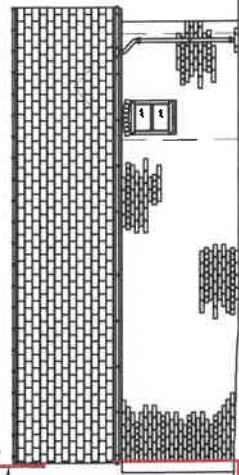

SOUTH WEST (REAR) ELEVATION

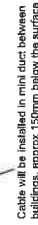

The dimensions in this drawing are believed to be accurate at the scale identified below to a reasonable tolerance, unless stated otherwise, providing the drawing has been reproduced using a correctly calibrated plotting device. Photocopies and subsequent reproductions must not be scaled.

The Principal Contractor is to verify all dimensions, levels and datums prior to commencement of work. The Contractor should not rely upon scaled dimensions. No allowance will be made for non-compliance with this advice.

Any discrepancies are to be reported immediately to the Contract Administrator.

Variations and modifications to the work shown on these drawings are not to be carried out without the express consent of the Contract Administrator.

This drawing is the property of The National Trust and must not be copied or reproduced, in whole or in part, except with their express permission nor may the design or any information thereon be disclosed to any third party.

Maps are reproduced by permission of Ordnance Survey.
© Crown copyright and database right 2025.

All rights reserved.
Ordinance Survey licence number AI 100031673

[illegible]

State



Erddig Workspace:
Erddig
Wrexham
LL13 0YT

1001

POWIS CASTLE

[illegible]

Drawing No	Revision
1	0
2	0
